

This drawing is to be read in conjunction with all relevant Architect, consultants' and specialists' drawings and specifications. The Architect is to be notified of any discrepancies before proceeding. Do not scale from this drawing. All dimensions and levels are to be checked on site. This drawing is subject to copyright. All work carried out before Planning and Building Permission has been granted is at the contractor/clients risk.

0 1 2 3m
1:50 Scale


0 2 4 6m
1:100 Scale

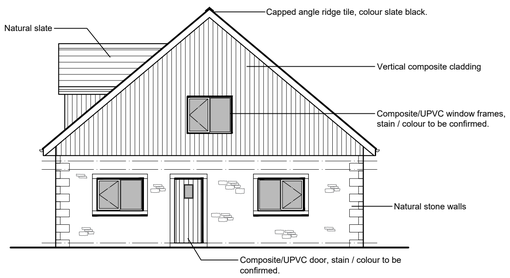

PROPOSED FRONT (SOUTH EAST) ELEVATION
Scale 1:100

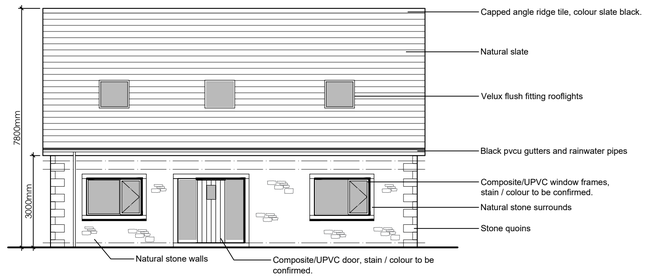


PROPOSED SIDE (NORTH EAST) ELEVATION
Scale 1:100

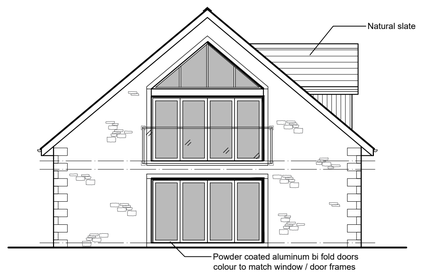


PROPOSED REAR (NORTH WEST) ELEVATION
Scale 1:100




PROPOSED SIDE (SOUTH WEST) ELEVATION
Scale 1:100

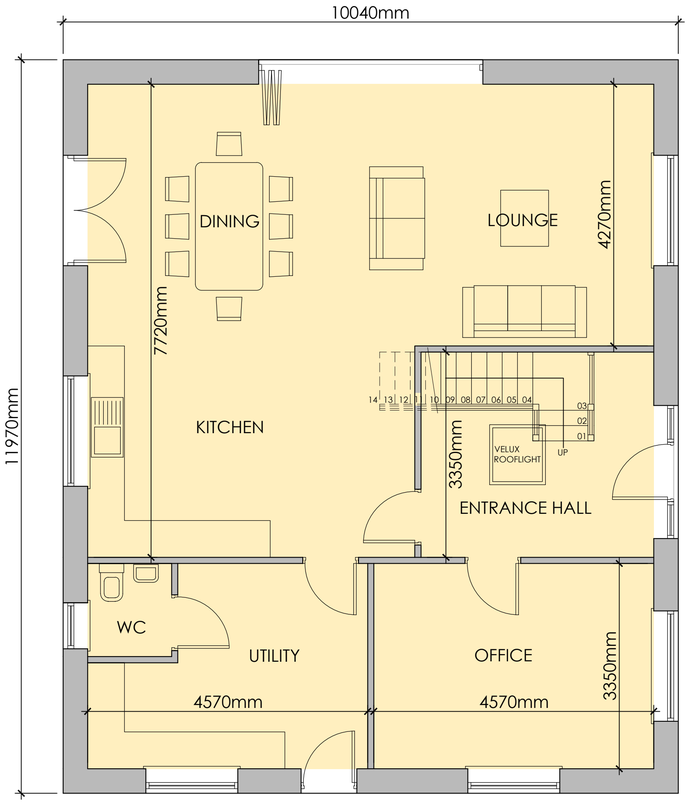

PROPOSED GROUND FLOOR PLAN
SCALE 1:50

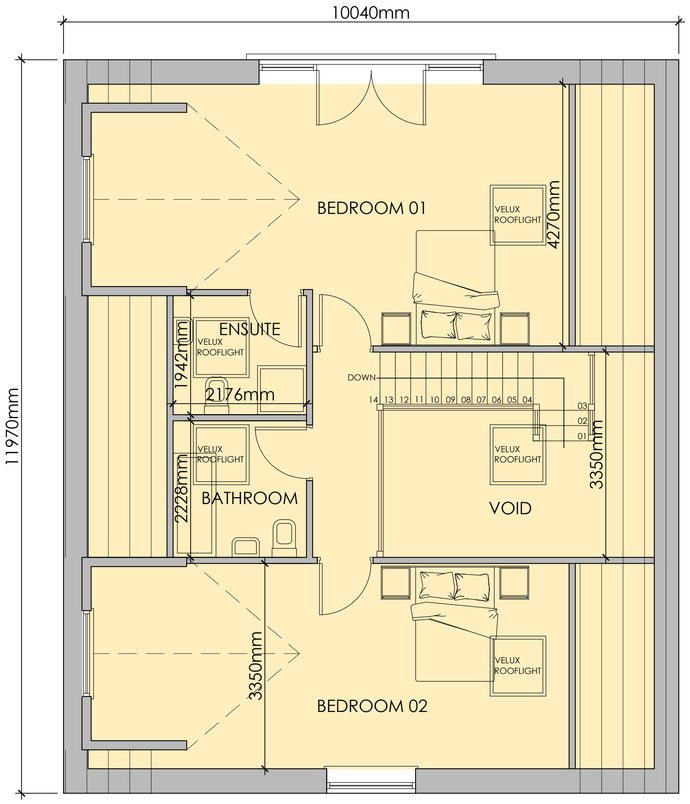

PROPOSED FIRST FLOOR PLAN
Scale 1:50

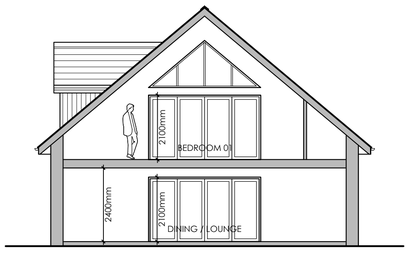

PROPOSED INDICATIVE SECTION
Scale 1:100

Rev D: Updated floor layouts to Clients requirements, all Elevations, etc updated to suit. 03.08.2026 CH
Rev C: Planning amendments to title block. 15.07.2026 CA
Rev B: Updated scheme proposal. 30.06.2026 CH
Rev A: Revised scheme for proposed dwelling. 08.06.2026 CH

Client
Mrs K Vines

Job Title
Lower Fold Stables
Northcote Road
Langho
BB6 8BE

Drawing Title
Proposed Manager's Accommodation.
Elevations and Floor Plans

Scale	Date	Drawn
Various @A1	April 2026	Craig Harrison

SUNDERLAND PEACOCK ARCHITECTS
SUNDERLAND PEACOCK & ASSOCIATES LTD.
HAZELMERE, PIMLICO ROAD, CLITHEROE
LANCASHIRE, BB7 2AG
T 01200 423178 F 01200 427328
E info@sunderlandpeacock.com
www.sunderlandpeacock.com

6925 - P01D