



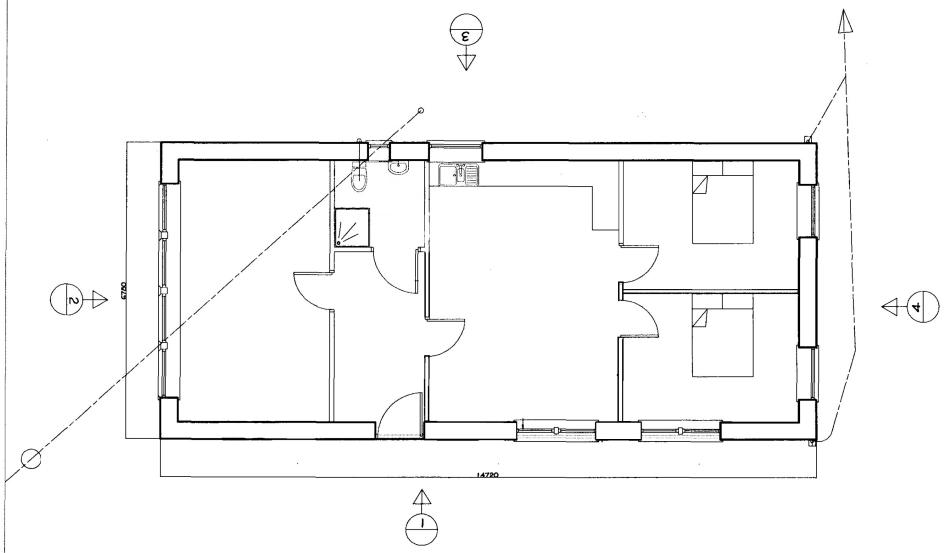


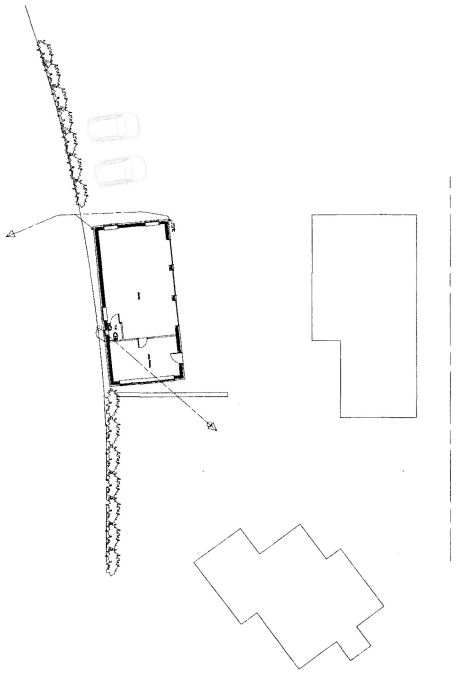


Site Plan (Scale 1:200)

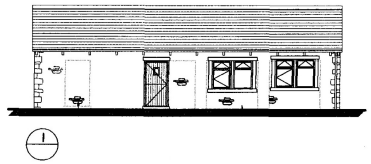

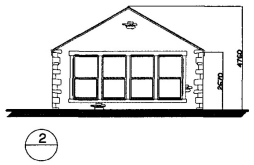

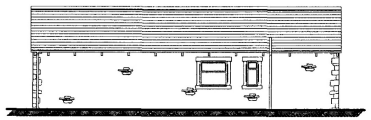

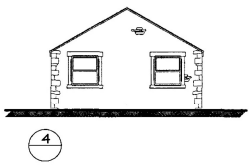

EXISTING BUILDING
NO PROPOSED ALTERATIONS

3/2026/0777

DATE:	REVISION:

PROJECT:
CHANGE OF USE OF ANNEX
TO HOLIDAY LET
AT
PINFOLD FARM, PRESTON RD,
RIBCHESTER, LANCS, PR3 3YD

CLIENT:
MR. A. DAVIES

DRAWING:
HOLIDAY LET

SCALE:	DATE:	DRG. NO:
1:50/1:100	09/10/2026	