


This drawing is to be read in conjunction with all relevant Surveyors, consultants' and specialists' drawings and specifications. All dimensions and levels are to be checked on site. This drawing is subject to copyright. All work carried out before Planning and Building Permission has been granted is at the contractor/clients risk. The Surveyor is to be notified of any discrepancies.

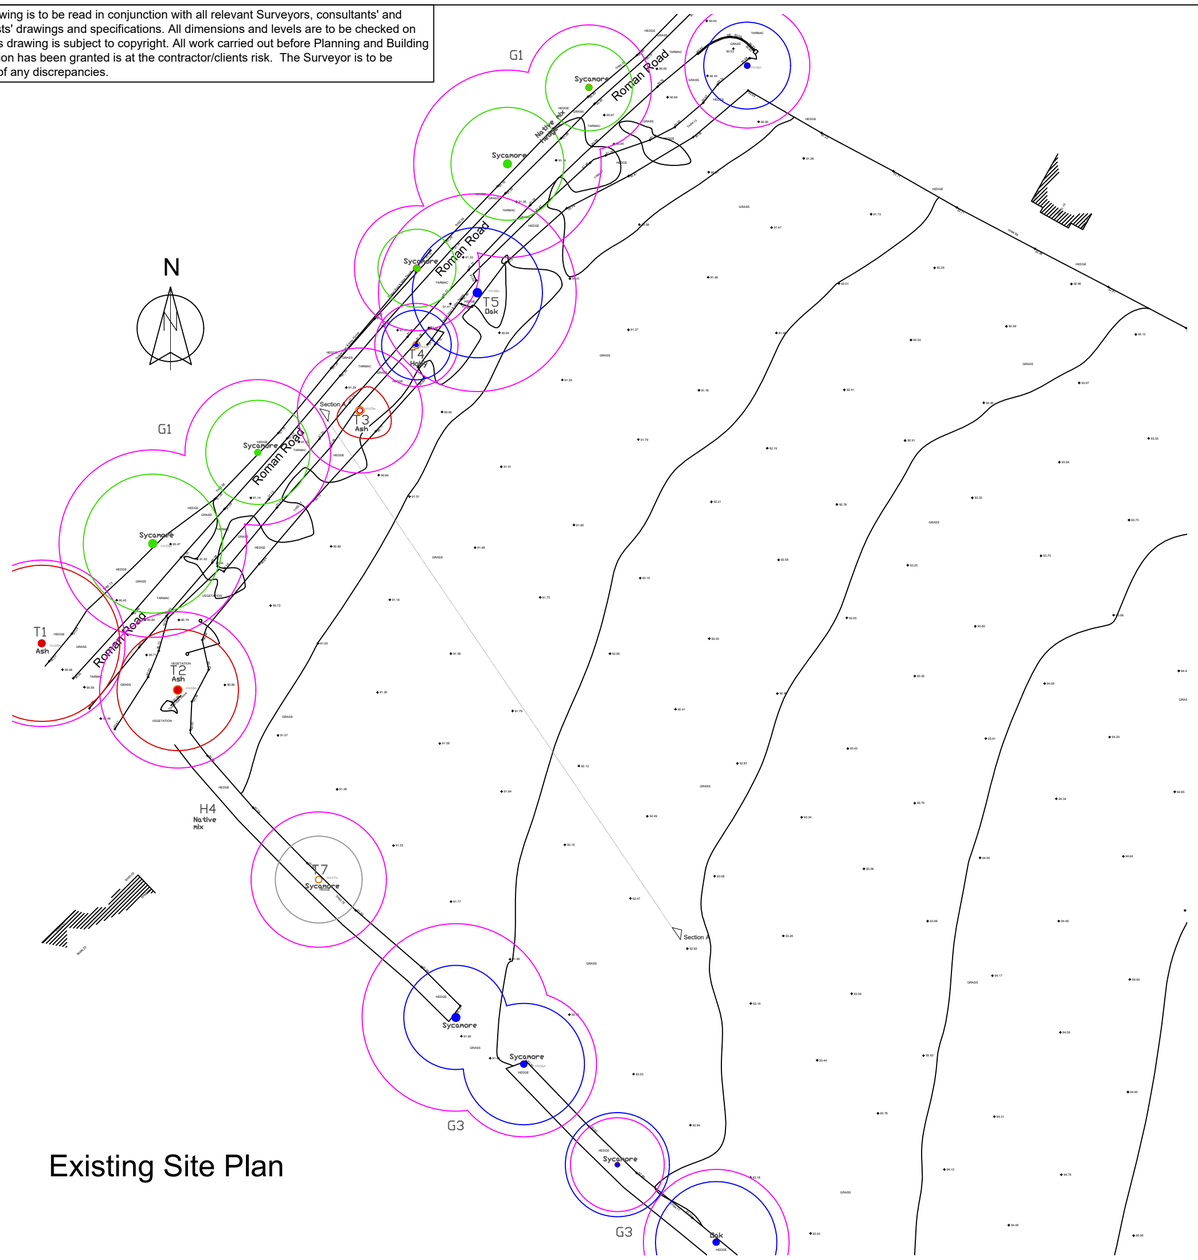

Existing Site Plan

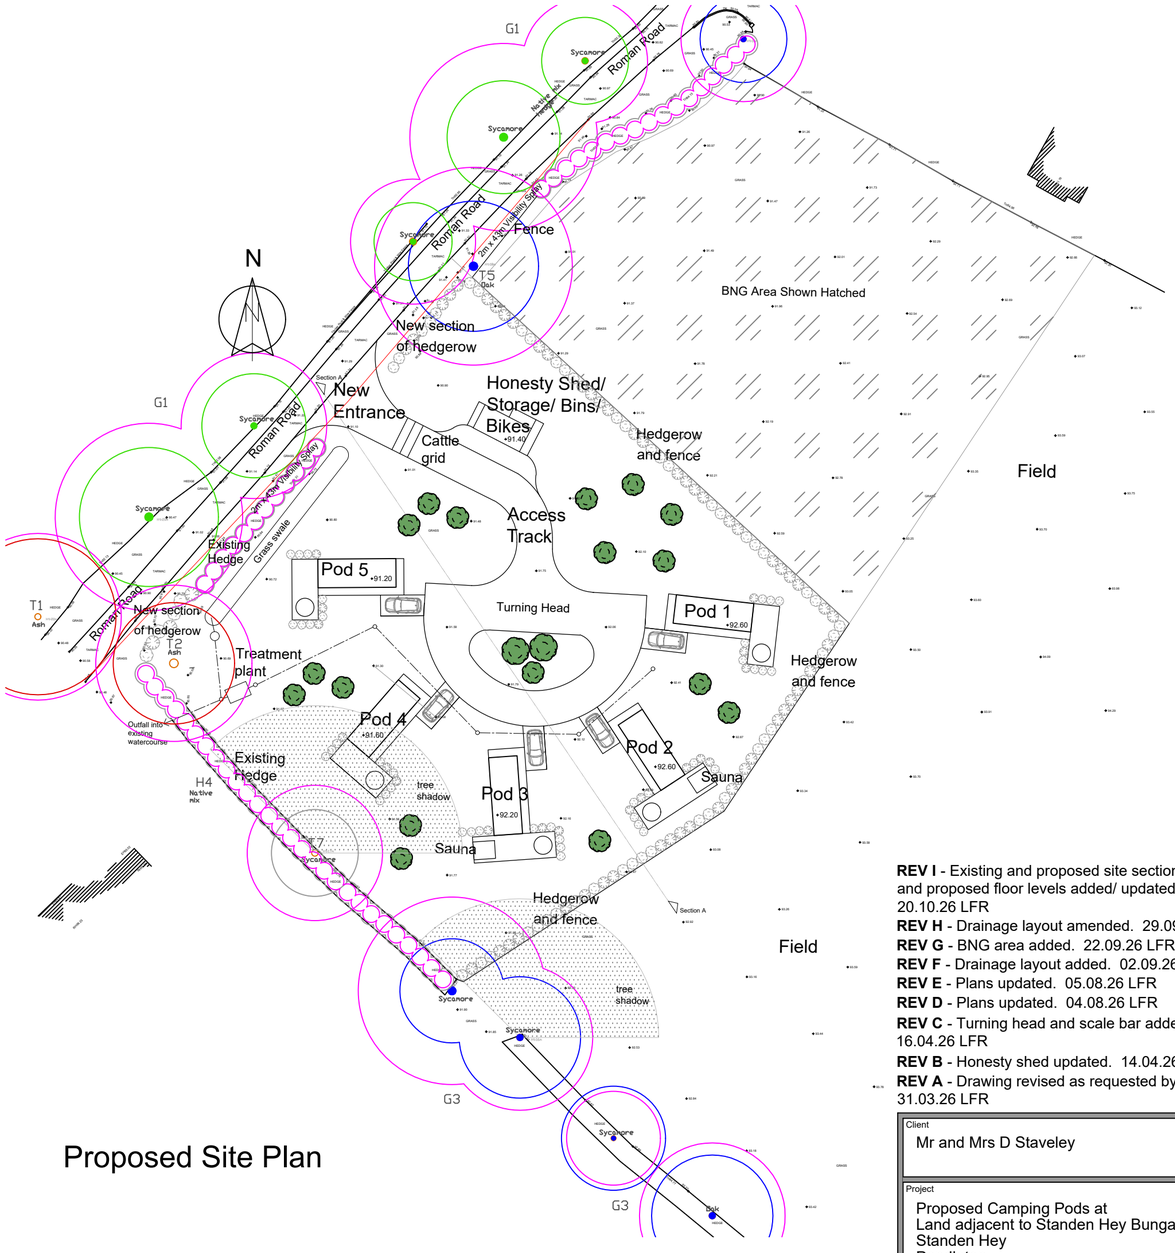

Proposed Site Plan

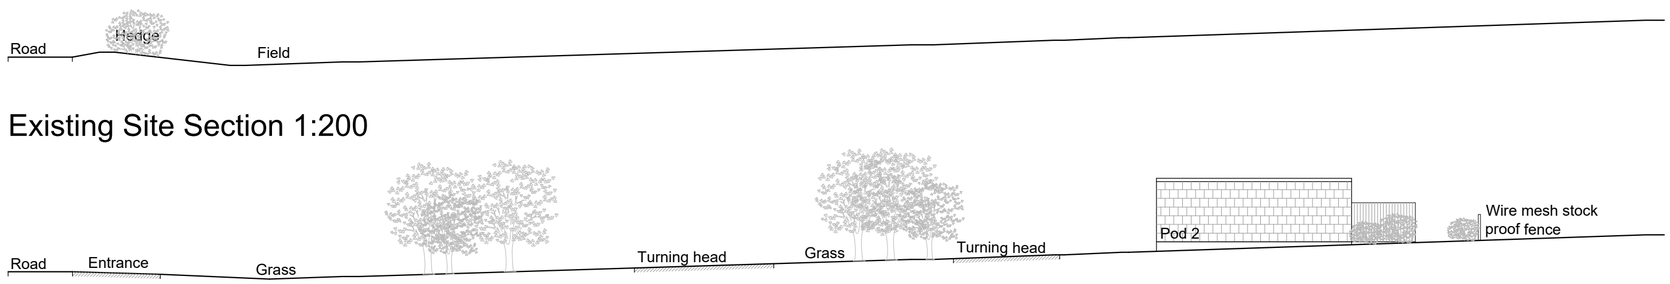

Existing Site Section 1:200

Proposed Site Section 1:200

REV I - Existing and proposed site sections added and proposed floor levels added/ updated. 20.10.26 LFR
REV H - Drainage layout amended. 29.09.26 LFR
REV G - BNG area added. 22.09.26 LFR
REV F - Drainage layout added. 02.09.26 LFR
REV E - Plans updated. 05.08.26 LFR
REV D - Plans updated. 04.08.26 LFR
REV C - Turning head and scale bar added. 16.04.26 LFR
REV B - Honesty shed updated. 14.04.26 LFR
REV A - Drawing revised as requested by client. 31.03.26 LFR

Client
Mr and Mrs D Staveley

Project
Proposed Camping Pods at
Land adjacent to Standen Hey Bungalow
Standen Hey
Pendleton
BB7 1PP

Drawing Title
Existing and Proposed Site Plans

Scale	Date	Drawn
1:500 @ A2	Mar 2026	LFR

READ DESIGN LTD

183 - 01 I