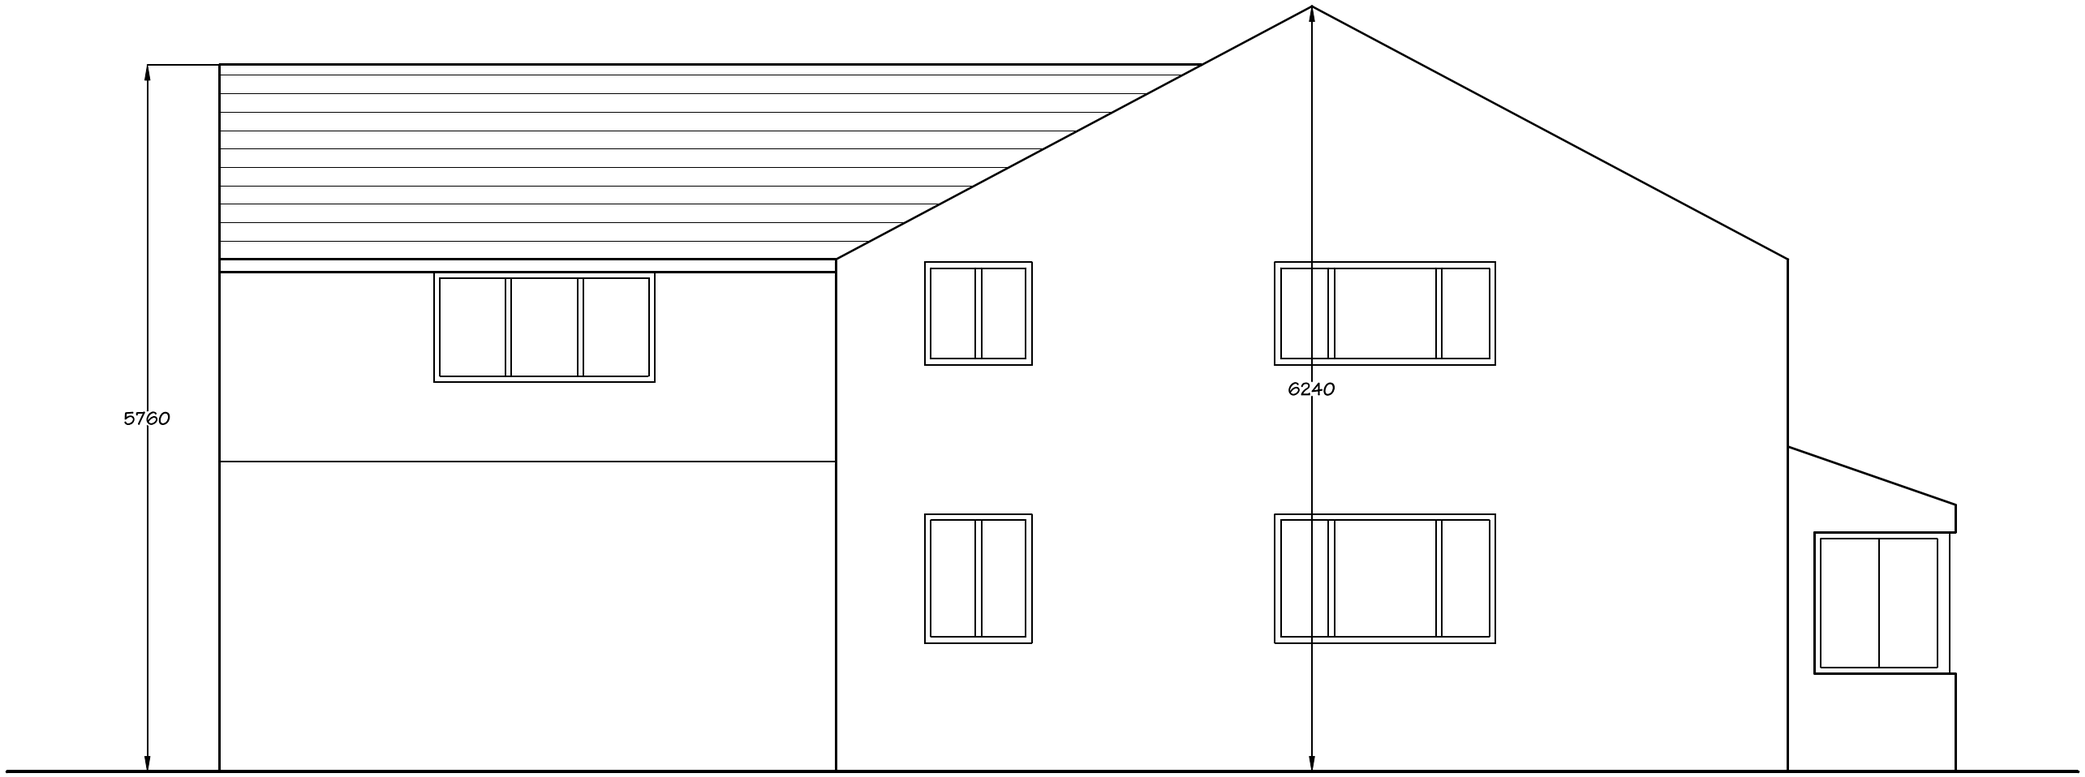


Materials:
Roof - grey coloured plain concrete tiles
Walls - coursed natural stone / white coloured render
Windows - white u.p.v.c.

PD Construction Consultants
7 Beech Street, Clitheroe, Lancs
BB7 2LL
tel: 07976 771297
email: pdcc@hotmail.co.uk

RICS®

metres
0 1 2 3

Client: Nigel Stones
Project: Proposed Alterations, Moorcot, Nickey Lane, Mellor
Drwg title: Proposed South Elevation
Scale @ A3: 1:50 | Date: 10.06.26 | Drawn by: PD
Drawing no.: 1816 - 09 | Rev.: B