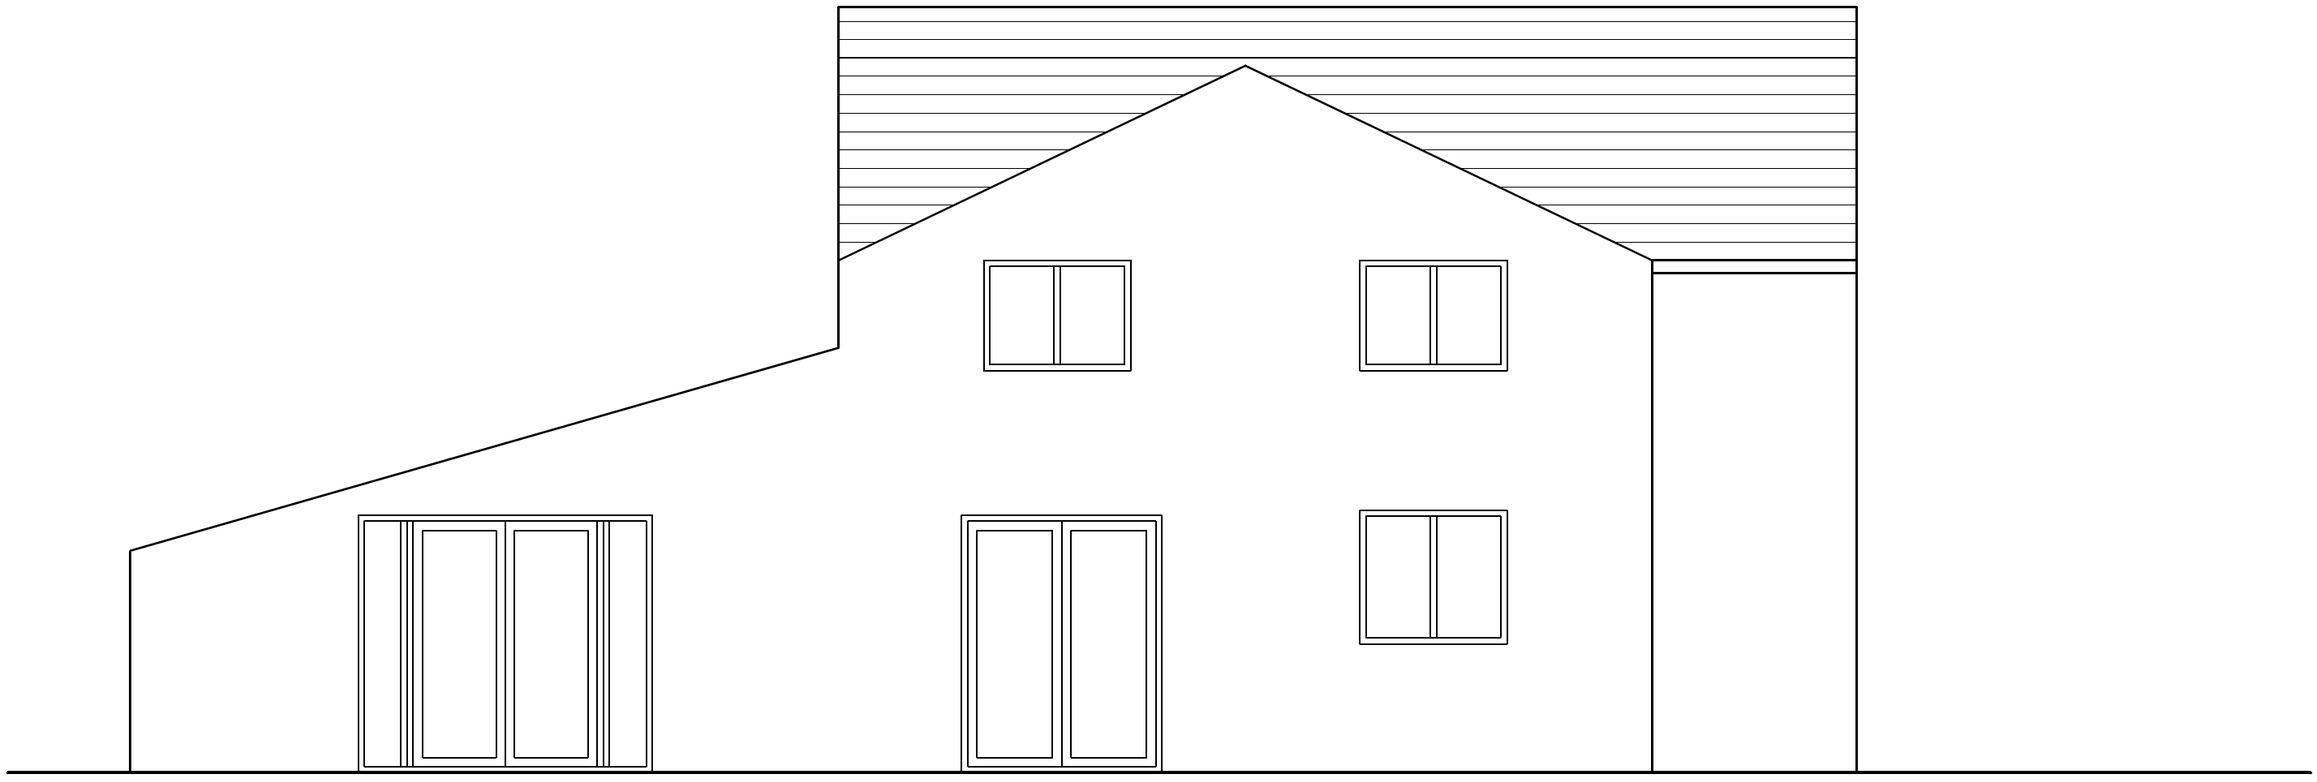


Materials:
Roof - grey coloured plain concrete tiles
Walls - coursed natural stone / white coloured render
Windows - white u.p.v.c.

PD Construction Consultants
7 Beech Street, Clitheroe, Lancs
BB7 2LL
tel: 07976 771297
email: pdcc@hotmail.co.uk

RICS®

metres

0 1 2 3

Client:
Nigel Stones

Project:
Proposed Alterations
Moorcot
Nickey Lane
Mellor

Dwg title:
Proposed West Elevation

Scale @ A3:	Date:	Drawn by:
1:50	10.06.26	PD

Drawing no.	Rev.
1816 - 10	B