

THIS DRAWING TOGETHER WITH THE DESIGN IS COPYRIGHT OF THE ARCHITECT.
FIGURED DIMENSIONS SHOULD BE FOLLOWED AND SCALED DIMENSIONS SHOULD BE CHECKED WITH THE ARCHITECT.
ANY DISCREPANCY MUST BE REPORTED TO THE ARCHITECT IMMEDIATELY AND PRIOR TO PROCEEDING.

REVISIONS


REV C: 22.10.26 amended details

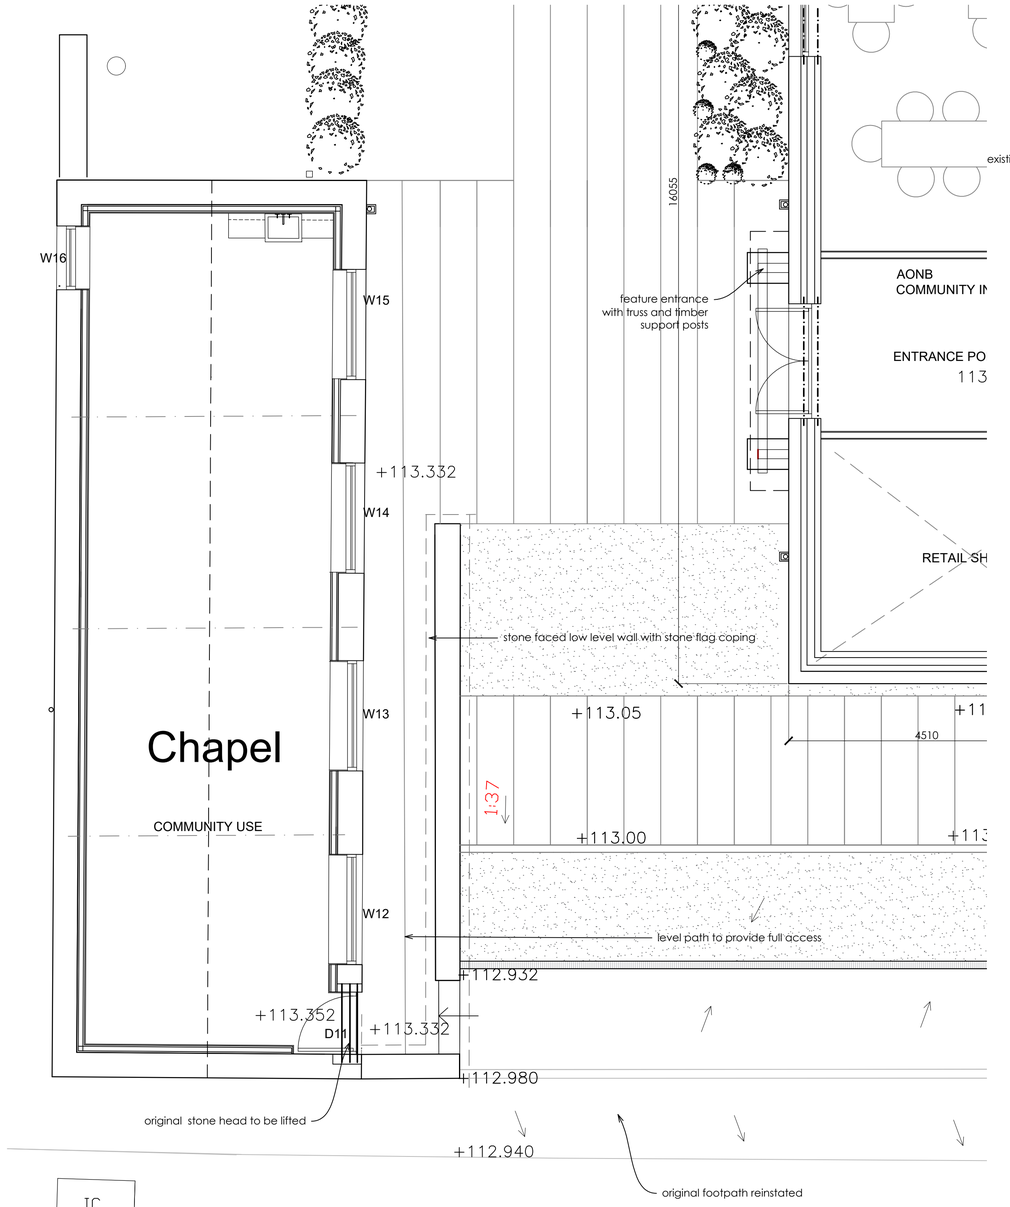


PROPOSED GROUND FLOOR LAYOUT

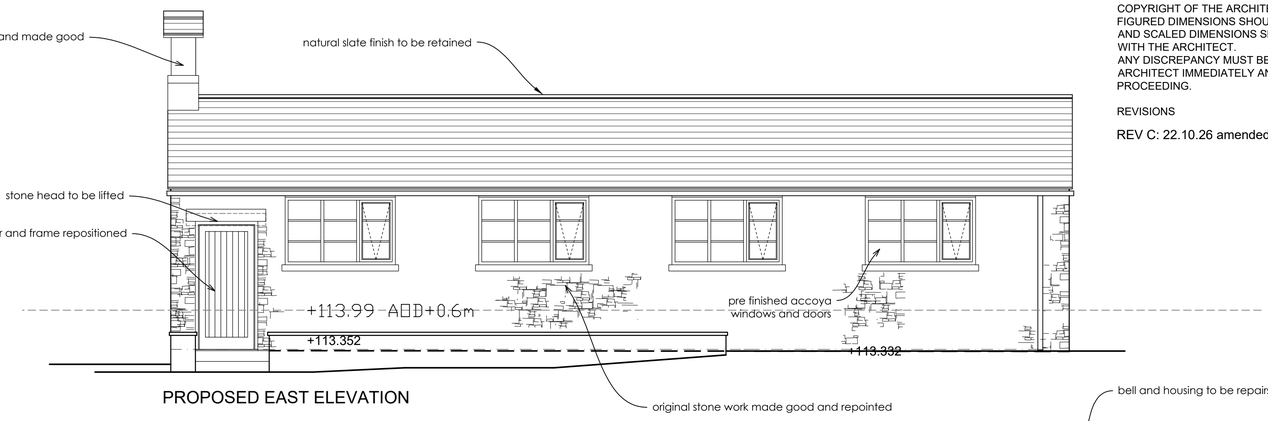


PROPOSED EAST ELEVATION

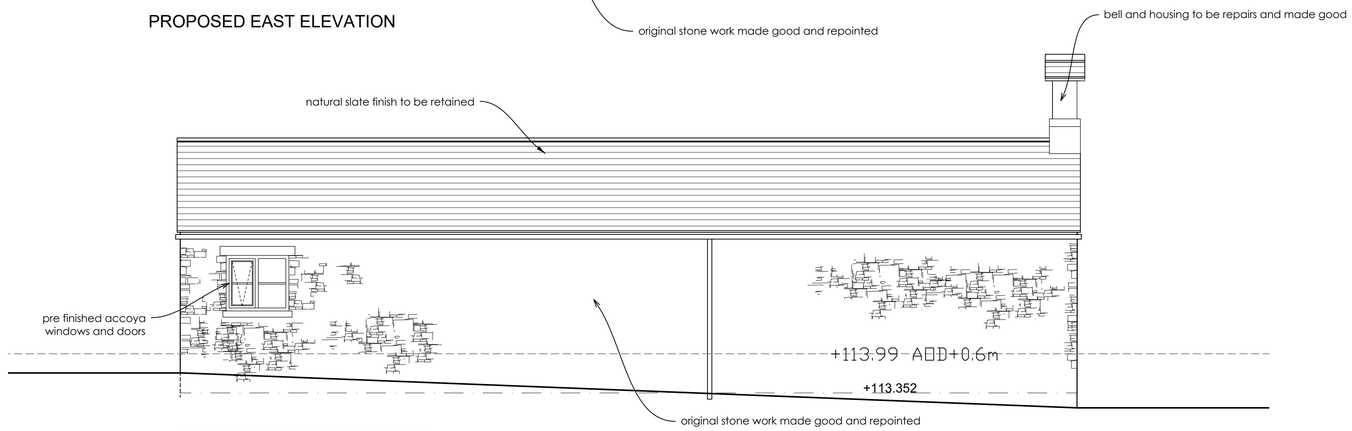

PROPOSED WEST ELEVATION

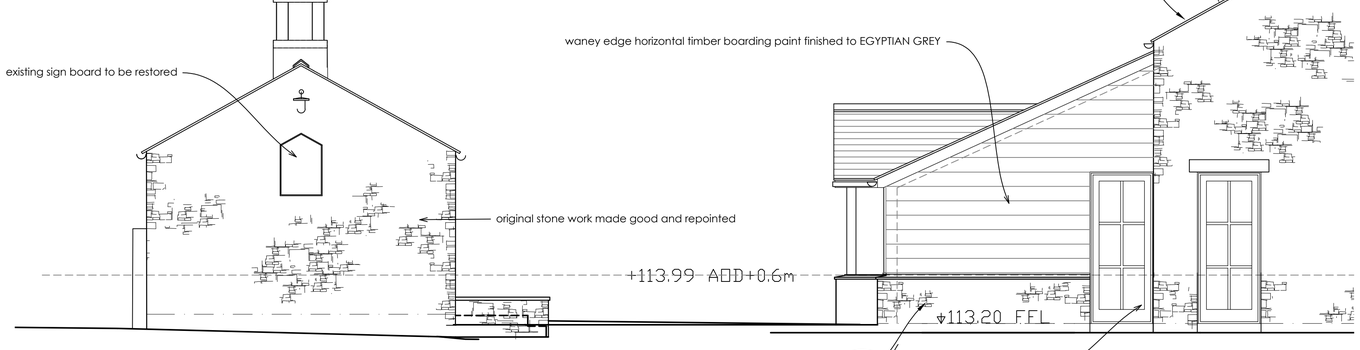

PROPOSED SOUTH ELEVATION

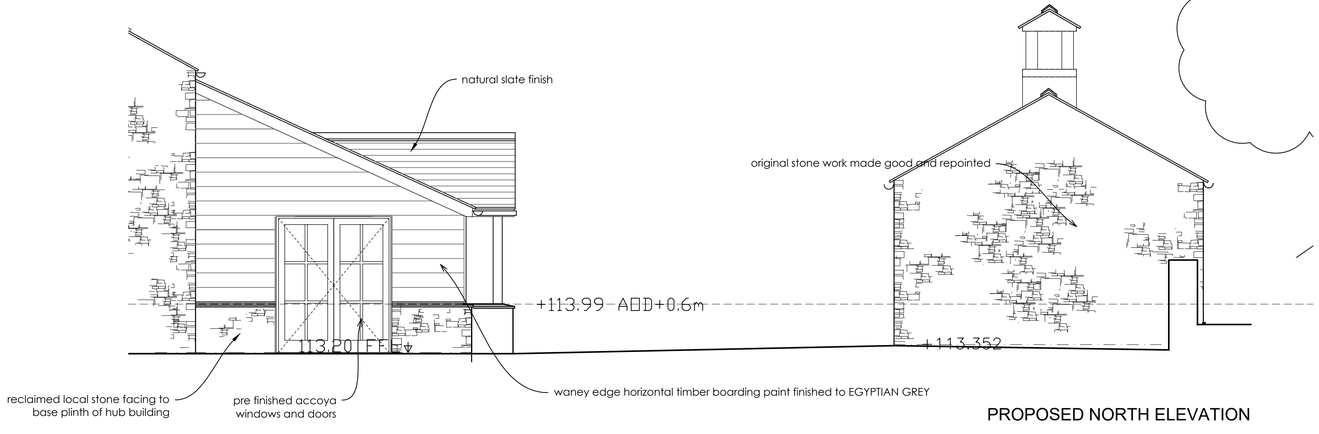

PROPOSED NORTH ELEVATION

N

0m 1m 2m 3m 4m 5m

1 : 50

Original Drawn By	Date
EW	JUNE 2026

ERICA WRIGHT

chartered architect
mobile / 07974 202643
email / mail@ericawright.co.uk

Client: THE DUCHY OF LANCASTER			
Contract: THE OLD GARAGE SITE, DUNSOP BRIDGE			
Drawing title: PROPOSED CHAPEL DETAIL			
Scale: 1:50	Job No.: HB106	Drg No.: 1009	C