

THIS DRAWING TOGETHER WITH THE DESIGN IS COPYRIGHT OF THE ARCHITECT.
FIGURED DIMENSIONS SHOULD BE FOLLOWED AND SCALED DIMENSIONS SHOULD BE CHECKED WITH THE ARCHITECT.
ANY DISCREPANCY MUST BE REPORTED TO THE ARCHITECT IMMEDIATELY AND PRIOR TO PROCEEDING.

REVISIONS


REV C: 22.10.26 amended details

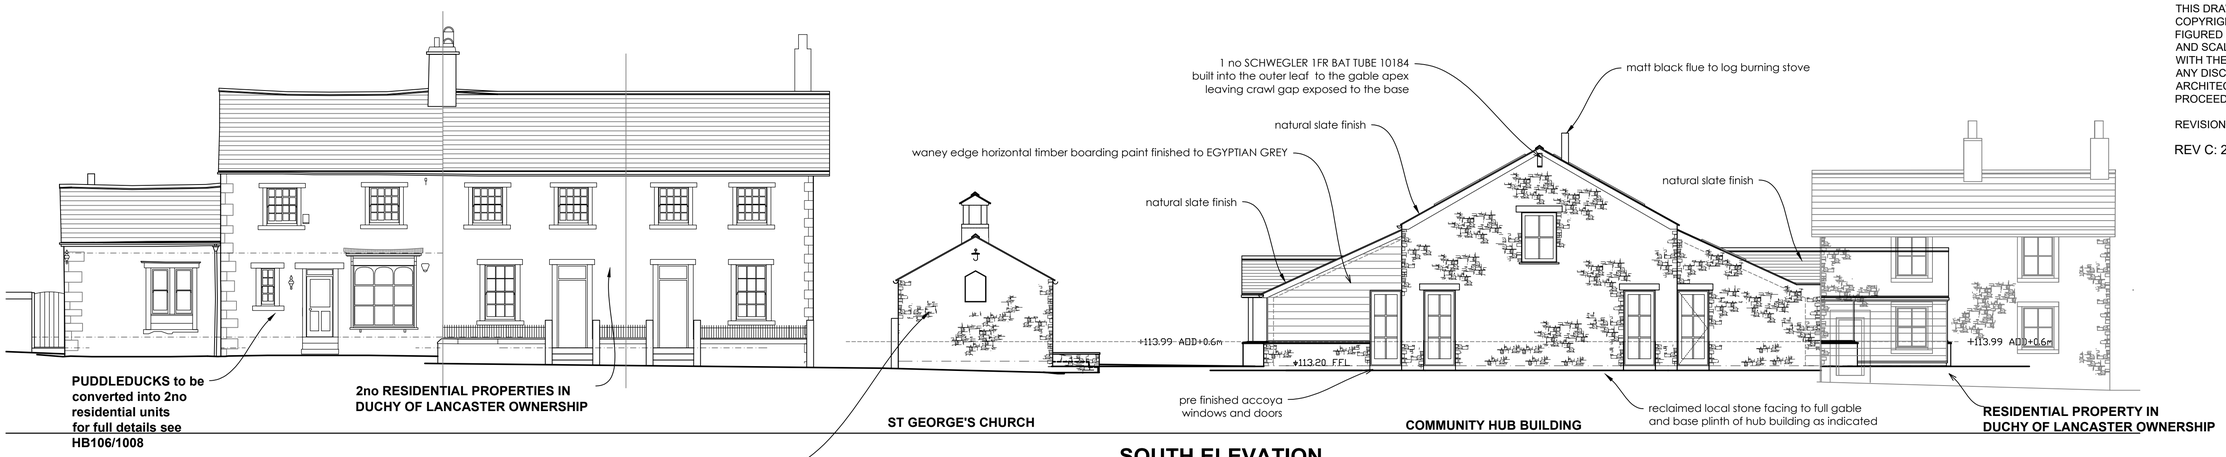


SOUTH ELEVATION

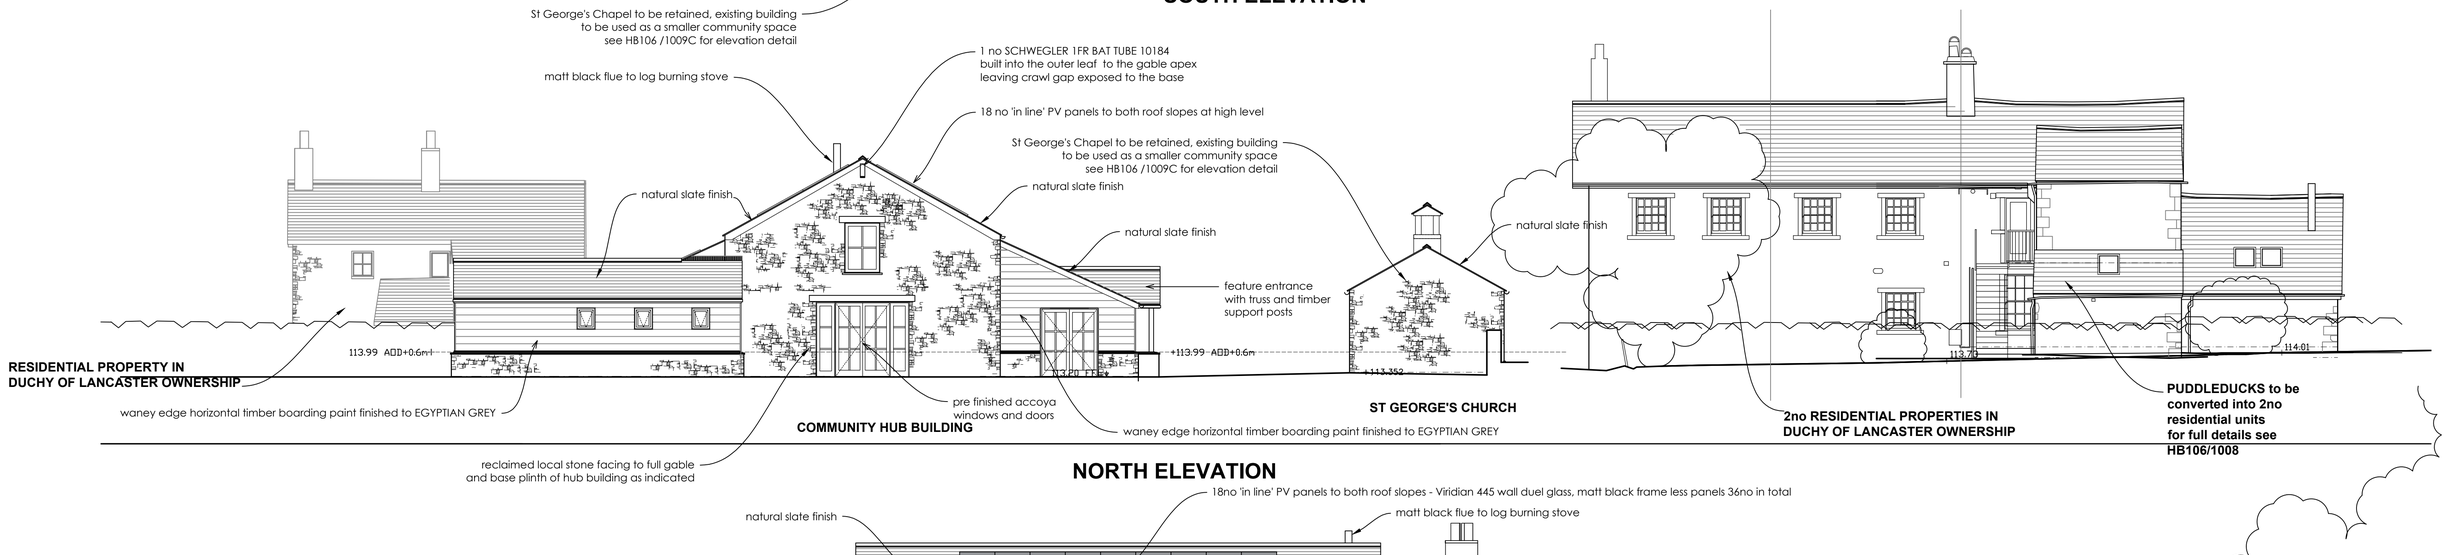

NORTH ELEVATION

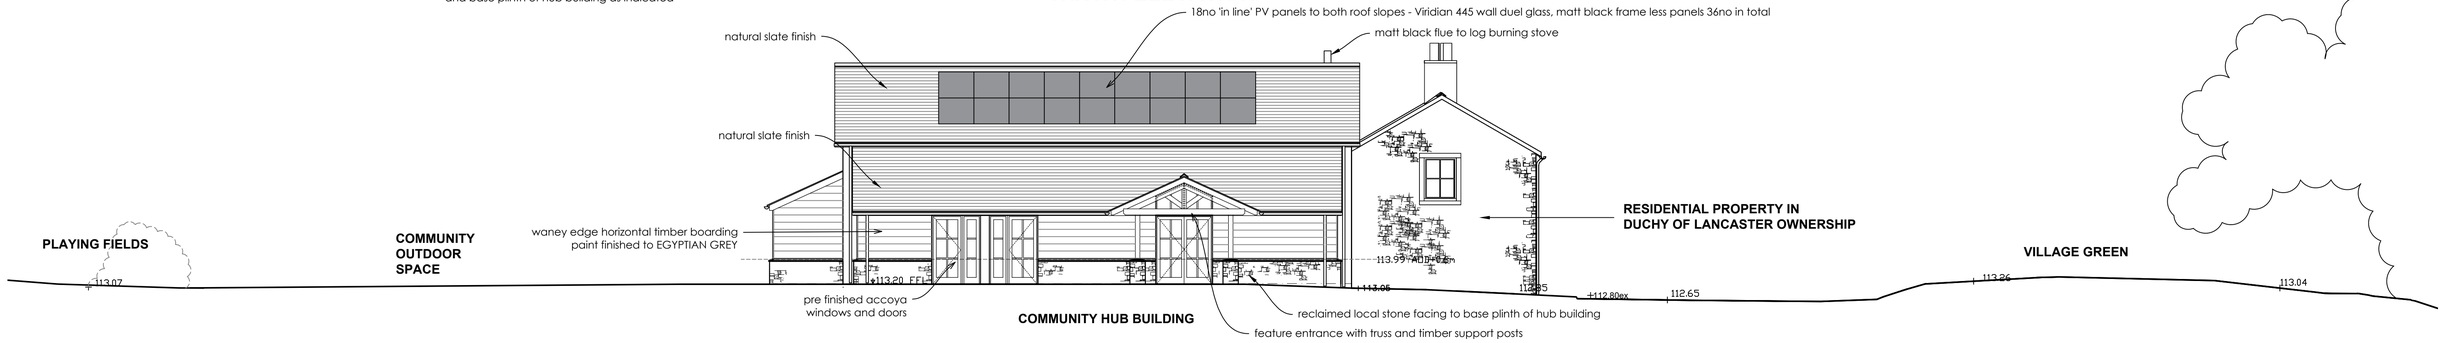

WEST ELEVATION

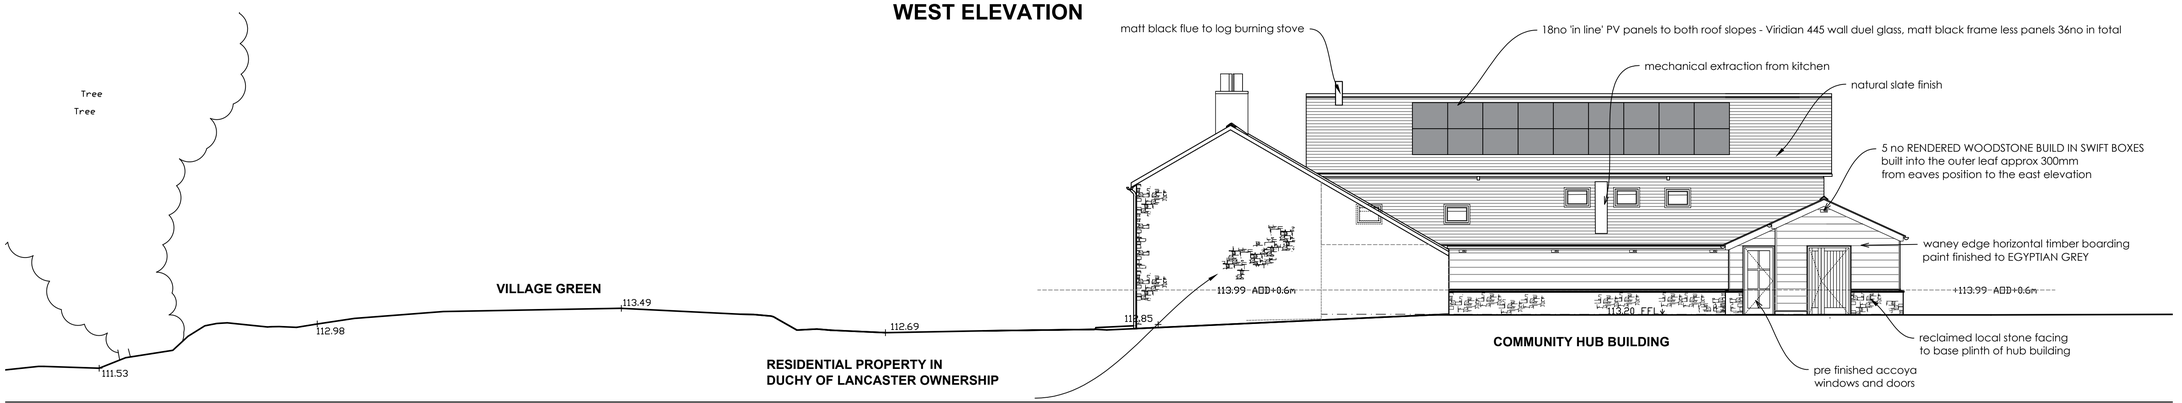

EAST ELEVATION

0m 1m 2m 3m 4m 5m 10m

1 : 100

Original Drawn By	Date
EW	OCTOBER 2026

ERICA WRIGHT
chartered architect
mobile / 07974 202643
email / mail@ericawright.co.uk

Client	THE DUCHY OF LANCASTER
Contract	THE OLD GARAGE SITE DUNSOP BRIDGE
Drawing title	PROPOSED ELEVATIONS

Scale	Job No.	Drg No.	
1:100	HB106	1007	C