

THIS DRAWING TOGETHER WITH THE DESIGN IS COPYRIGHT OF THE ARCHITECT.
FIGURED DIMENSIONS SHOULD BE FOLLOWED AND SCALED DIMENSIONS SHOULD BE CHECKED WITH THE ARCHITECT.
ANY DISCREPANCY MUST BE REPORTED TO THE ARCHITECT IMMEDIATELY AND PRIOR TO PROCEEDING.

REVISIONS

REV C: 22.10.26 amended details

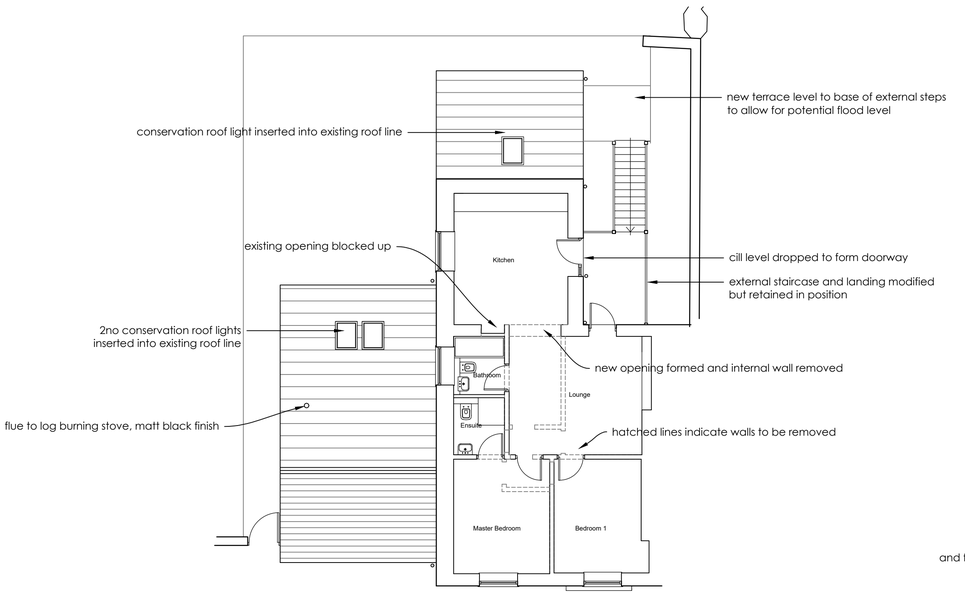


FIRST FLOOR LAYOUT

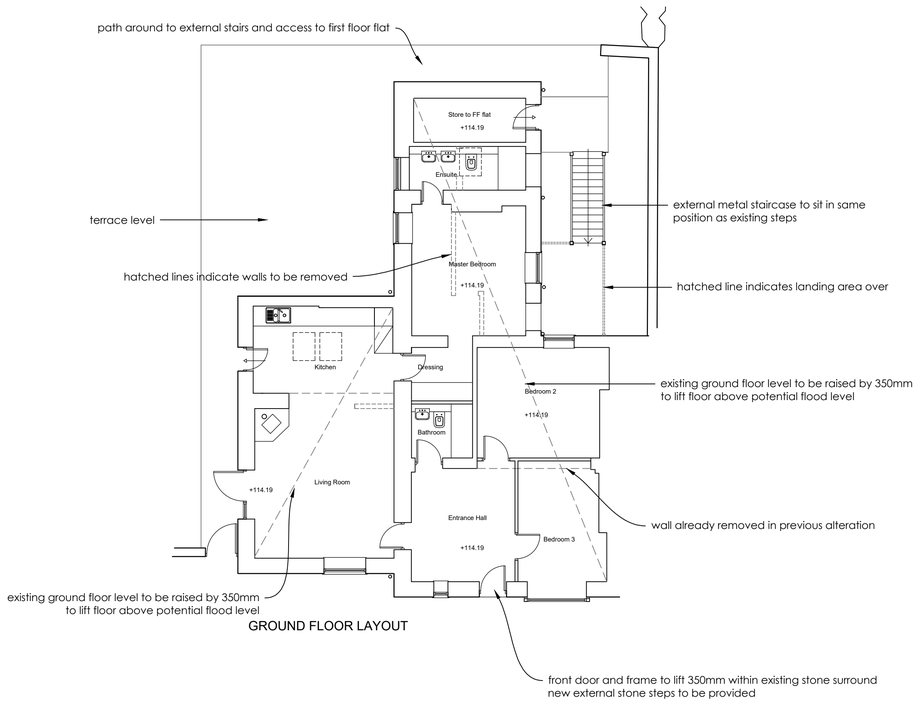

GROUND FLOOR LAYOUT




SOUTH ELEVATION

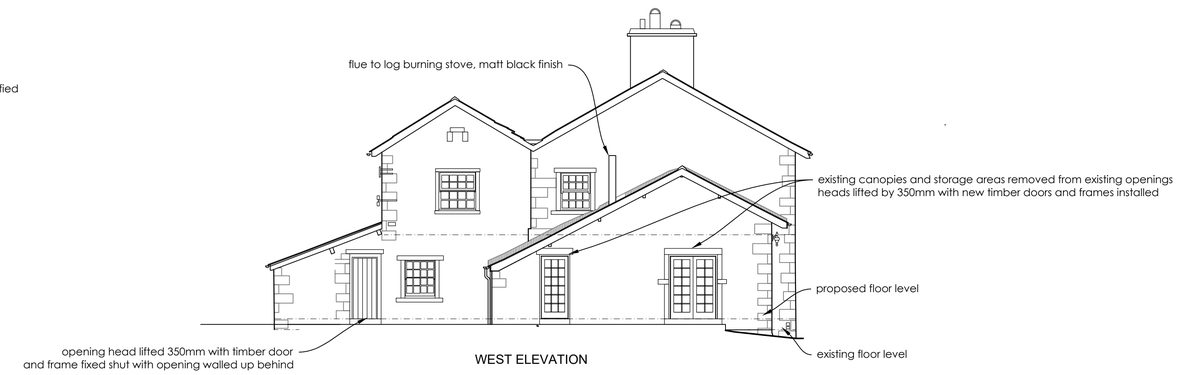

WEST ELEVATION



NORTH ELEVATION

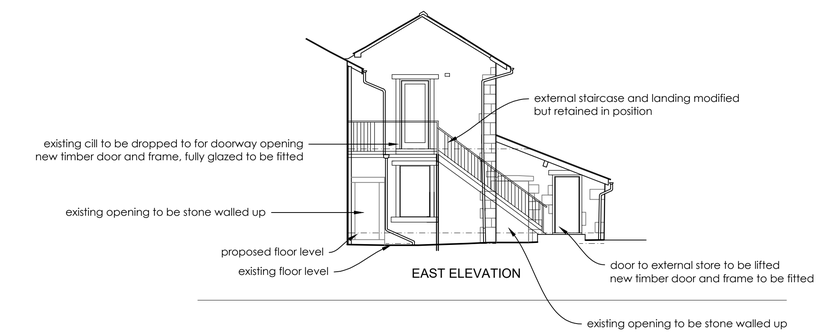

EAST ELEVATION

N

0m 1m 2m 3m 4m 5m 10m

1 : 100

Original Drawn By	Date
EW	OCTOBER 2026

ERICA WRIGHT
chartered architect
mobile / 07974 202643
email / mail@ericawright.co.uk

Client: THE DUCHY OF LANCASTER			
Contract: THE OLD GARAGE SITE DUNSOP BRIDGE			
Drawing title: PROPOSED PUDDLEDUCKS DETAIL			
Scale: 1:100	Job No.: HB106	Drg No.: 1008	C