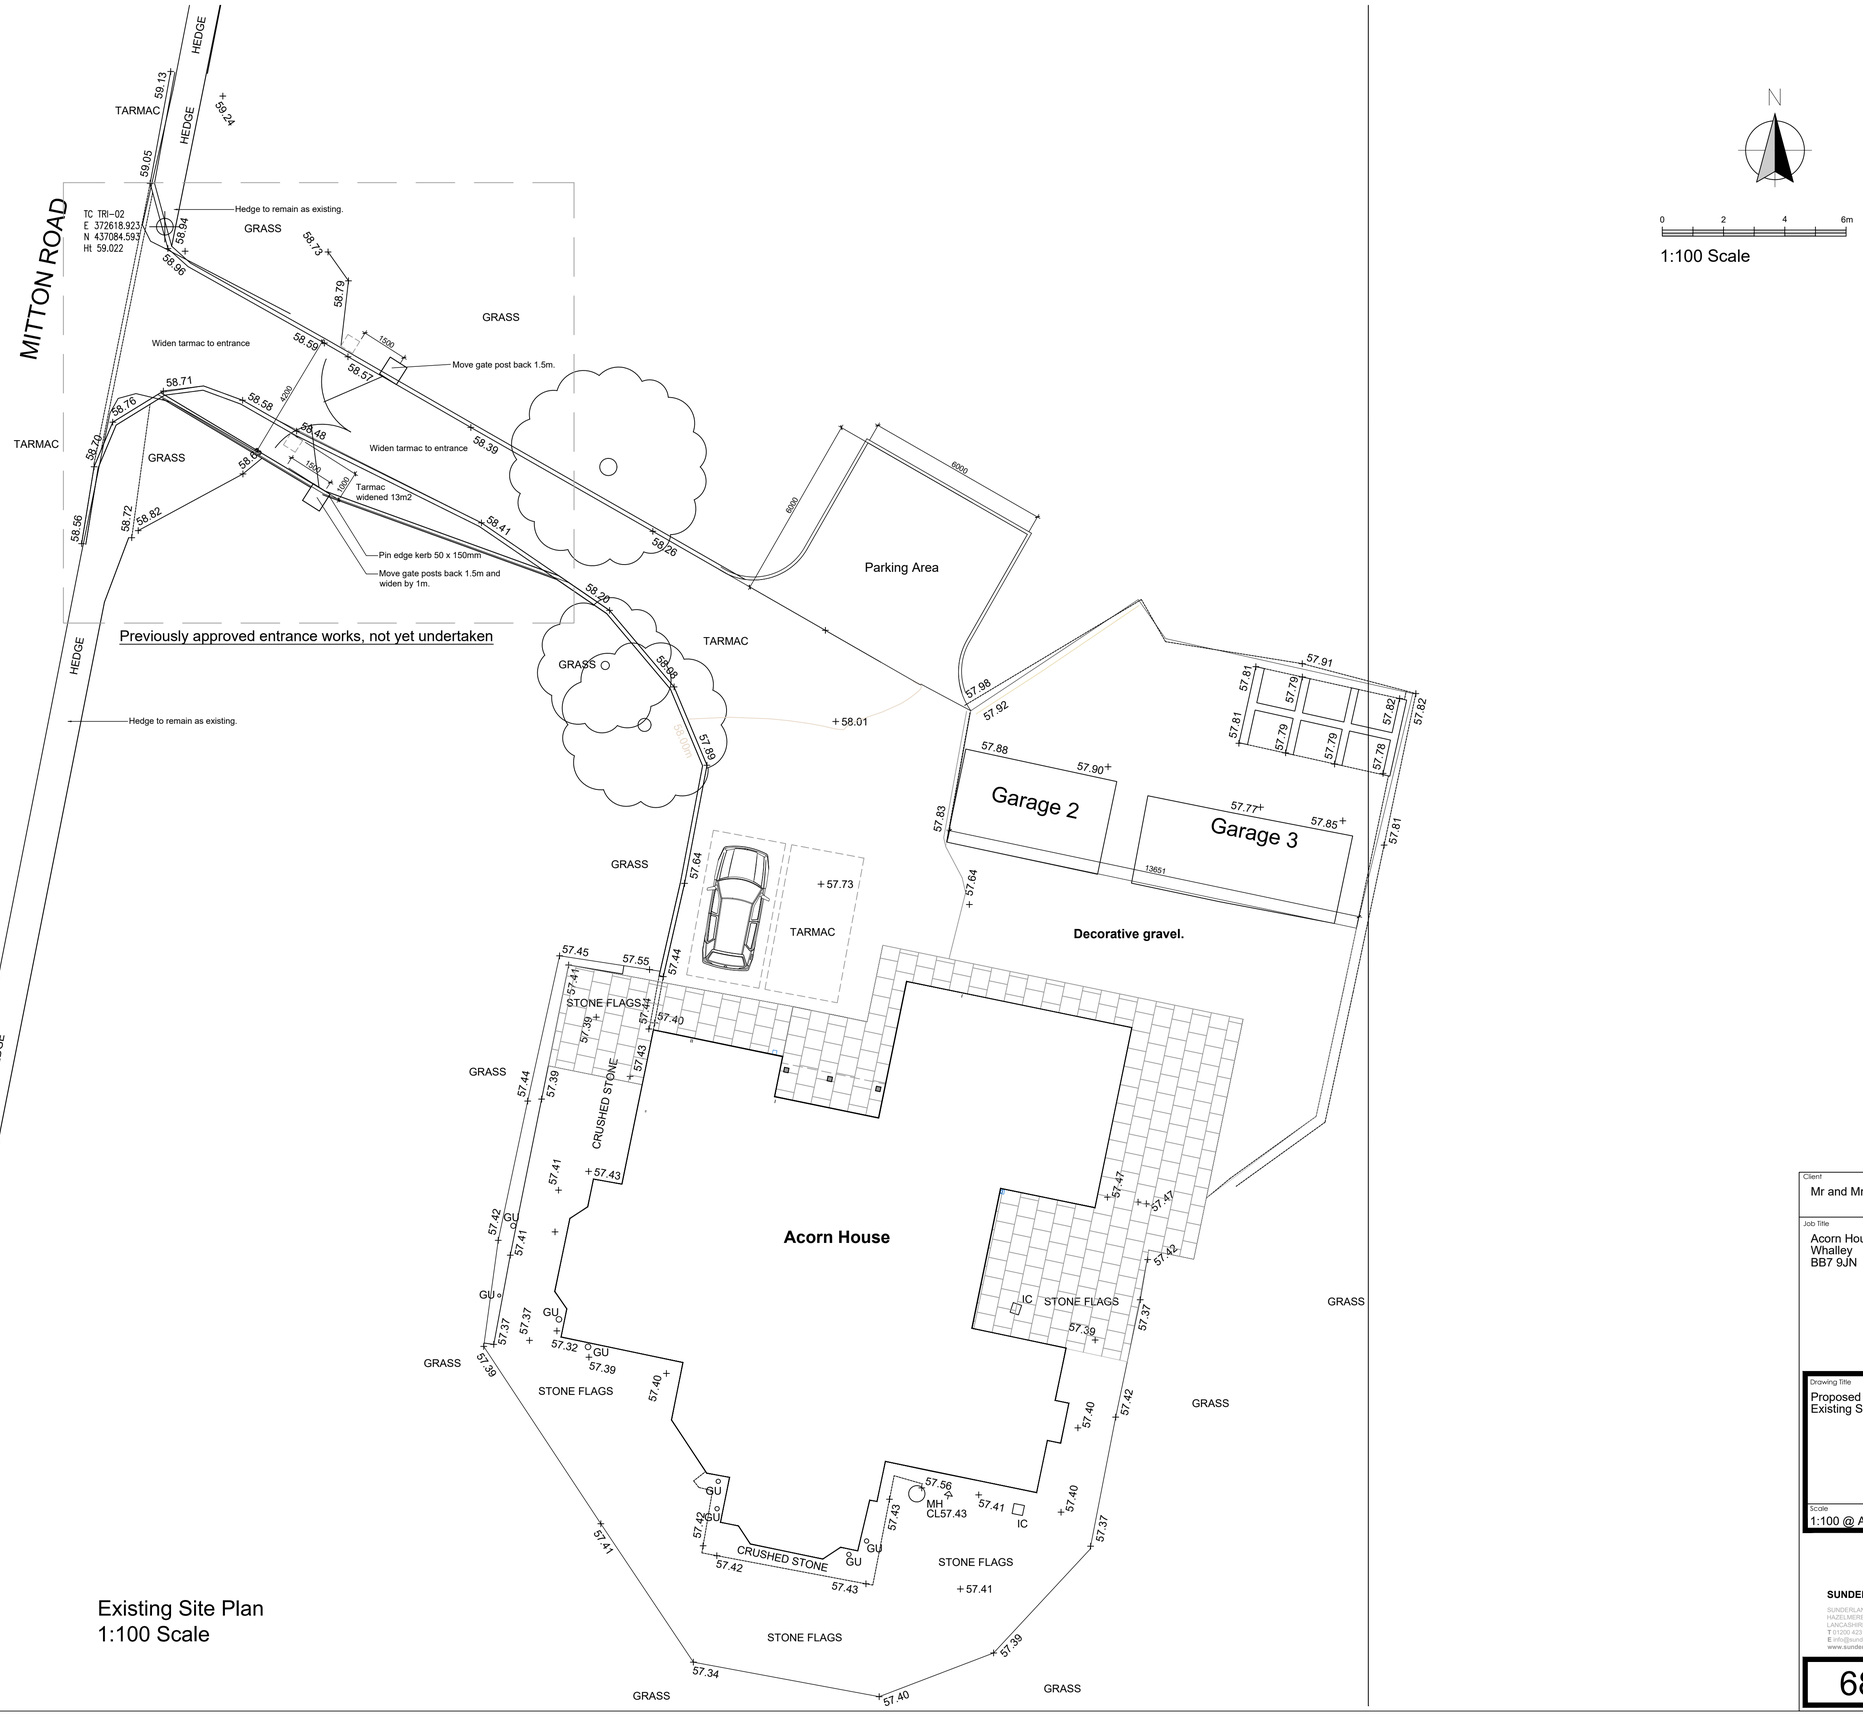


Existing Site Plan
1:100 Scale

N

0 2 4 6m

1:100 Scale

Client
Mr and Mrs O'Connor

Job Title
Acorn House
Whalley
BB7 9JN

Drawing Title
Proposed Clinic
Existing Site Plan

Scale	Date	Drawn
1:100 @ A1	June 2025	Craig Harrison

SUNDERLAND PEACOCK ARCHITECTS
SUNDERLAND PEACOCK & ASSOCIATES LTD.
HAZELMERE, PIMLICO ROAD, CLITHEROE
LANCASHIRE, BB7 2AG.
T 01200 423178 F 01200 427328
E info@sunderlandpeacock.com
www.sunderlandpeacock.com

6827 - 006