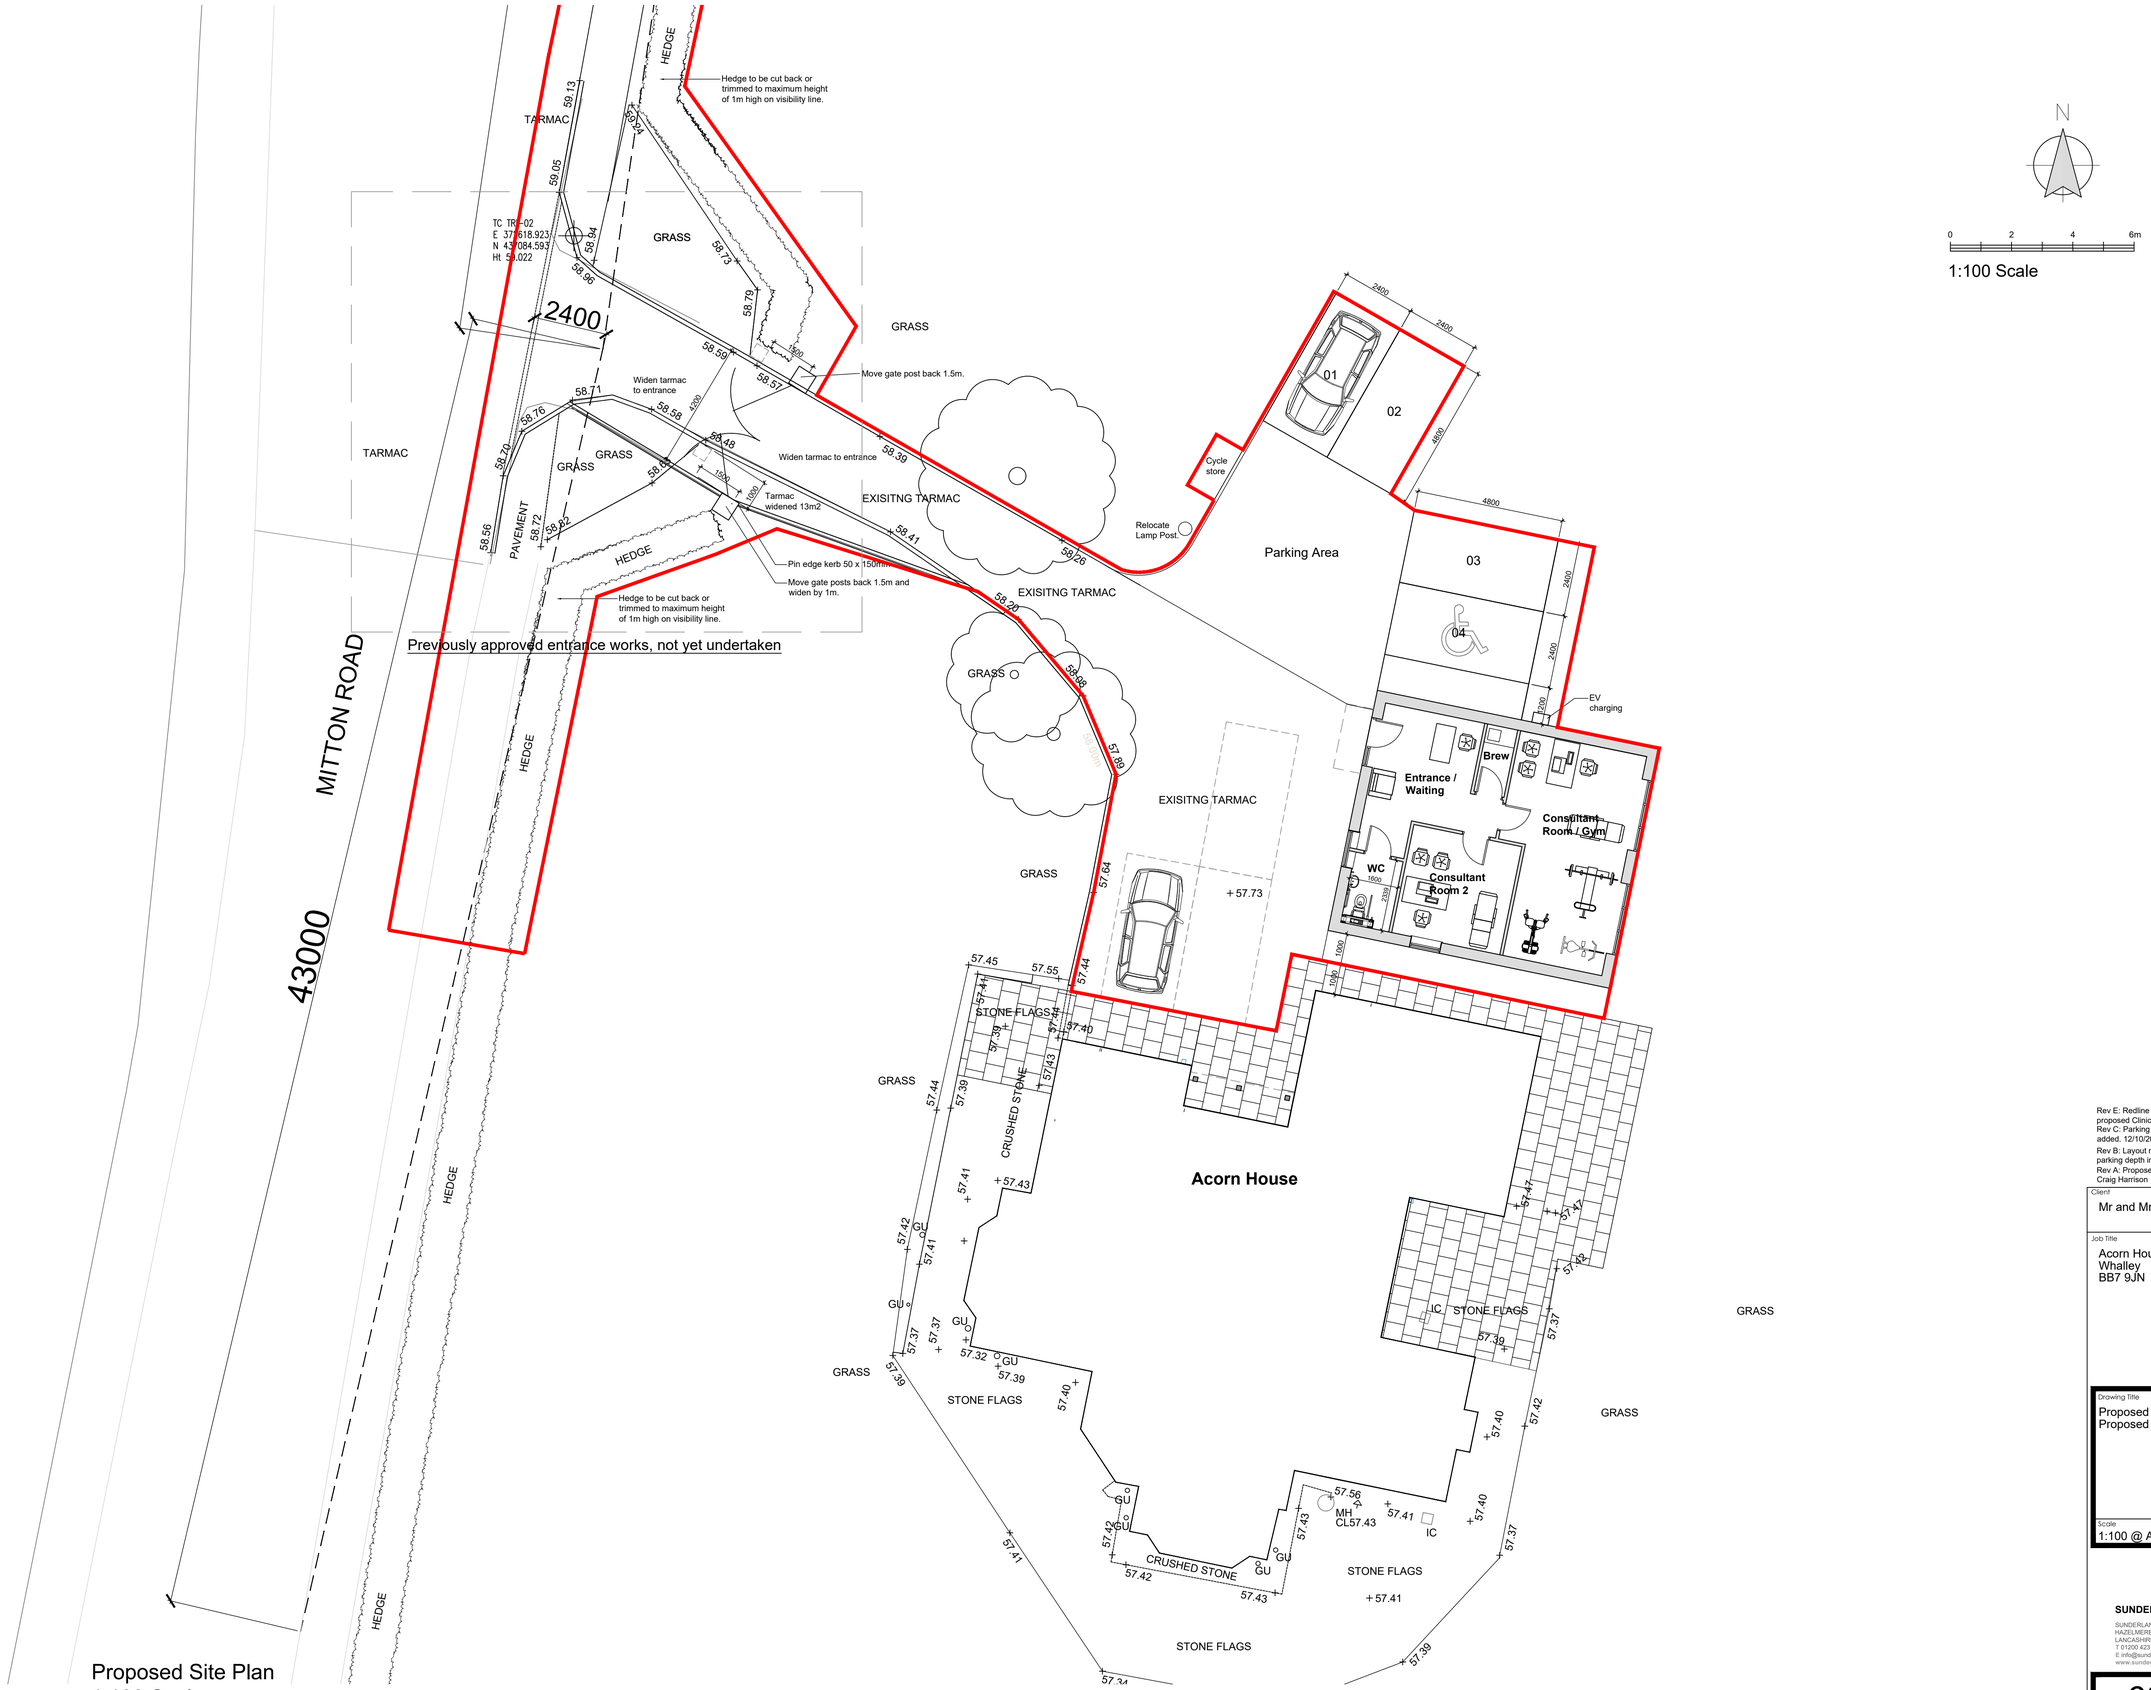


Rev E: Redline added around access, parking and proposed Clinic. 14/10/2026 Craig Harrison
Rev C: Parking updated as discussed and cycle store added. 12/10/2026 Craig Harrison
Rev B: Layout reverted back to 2no. consultant rooms, parking depth increased to 7.5m. 21/09/2026 Craig
Rev A: Proposed Clinic floor plan updated. 21/09/2026 Craig Harrison

Client
Mr and Mrs O'Connor

Job Title
Acorn House
Whalley
BB7 9JN

Drawing Title
Proposed Clinic
Proposed Site Plan

Scale	Date	Drawn
1:100 @ A1	June 2025	Craig Harrison

SUNDERLAND PEACOCK ARCHITECTS
SUNDERLAND PEACOCK & ASSOCIATES LTD.
HAZELMERE, PIMLICO ROAD, CLITHEROE
LANCASHIRE, BB7 2AG
T 01200 423178 F 01200 427328
E info@sunderlandpeacock.com
www.sunderlandpeacock.com

6827 - 007E