


EXISTING ROOF PLAN
Scale 1:500

0 10 20 50

SCALE BAR 1:500


Battery dimensions
Scale 1:50

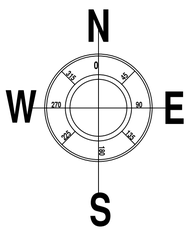

PROPOSED ROOF PLAN
Scale 1:200

0 5 10 15 20

SCALE BAR 1:200

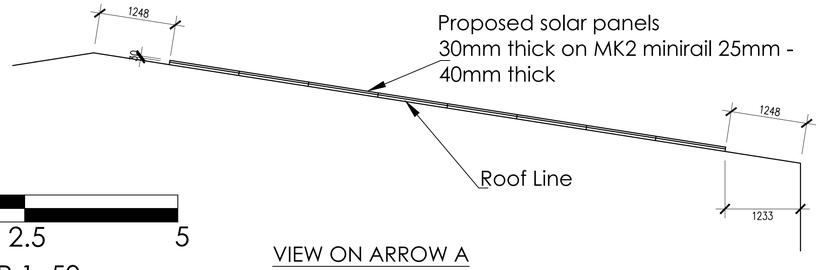

0 2.5 5

SCALE BAR 1: 50

VIEW ON ARROW A
Scale 1:50

Description	By	Appd.	Date
Proposed plans showing proposed solar panels & battery Thirty Acres Farm Pig Hill Great Mitton BB7 3LJ			
PROJECT DESCRIPTION: Proposed solar and batteries			

SCALE:	DATE:	DRAWN:	CHECKED:
1:50 1:200 1:500	10/2026	O.G	

DRAWING NO:	REVISION:
11014/1	**A**

Davis Consultants
Chartered Structural and Civil Engineers
56A Liverpool Road
Penwortham
Preston
PR1 0DQ
T: 01772 747862
E: info@davisltd.co.uk

Copyright on all drawings, specification and documentation remains the property of Davis Consultants Ltd and must not be copied or reproduced in whole or in part in any manner or form without prior consent of the company.