
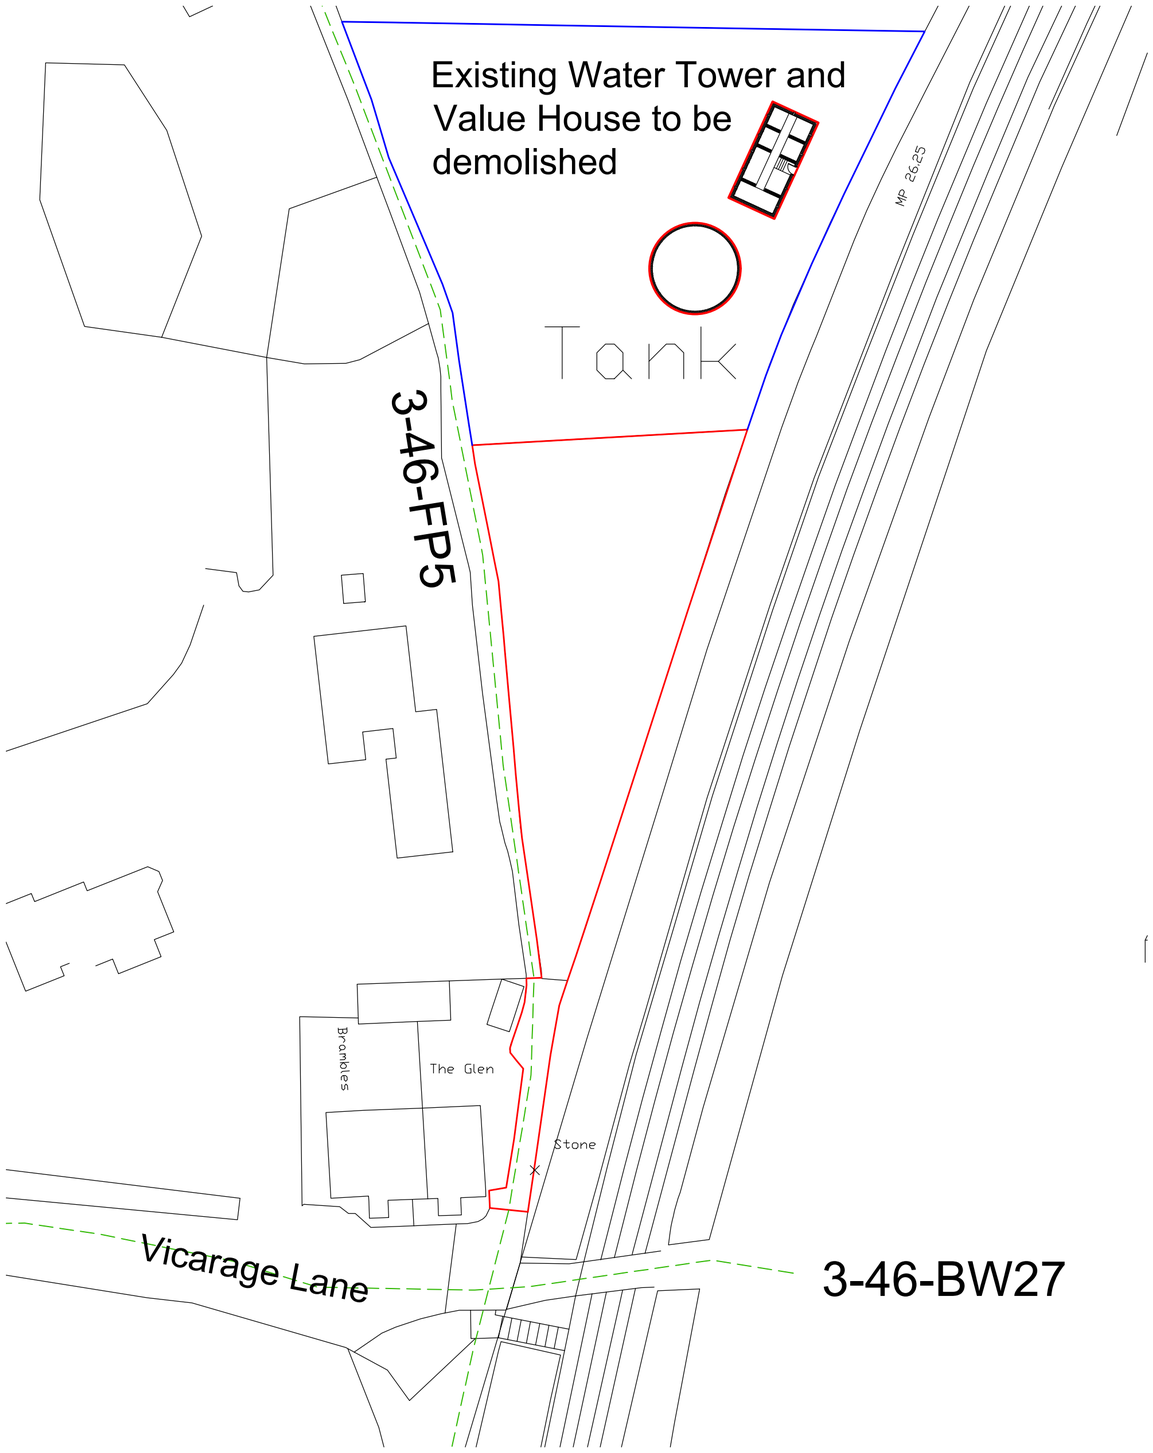


EXISTING
Site Plan

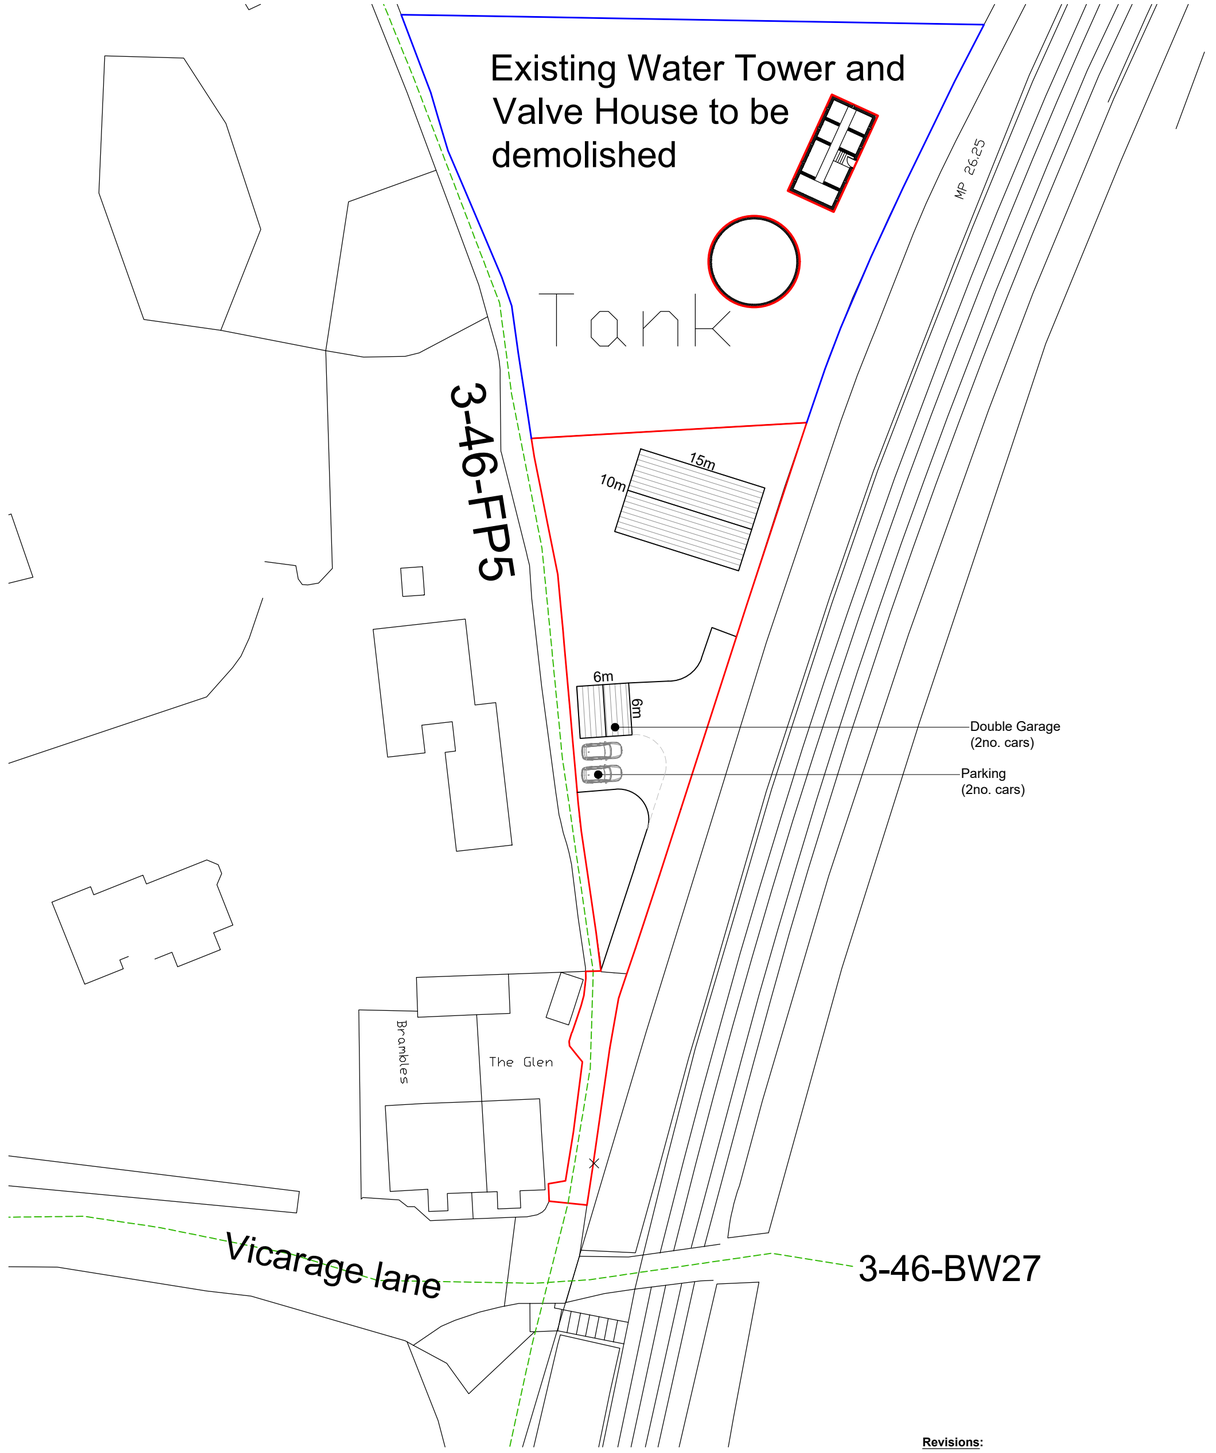

PROPOSED
Site Plan

Revisions:

A: Parking and footpath details added. 20.10.2026

B: Dwelling and garage relocated. 26.10.2026

Gary Hoerty Associates Chartered Surveyors
Suite 9 - Grindleton Business Centre
The Spinney
Grindleton
Clitheroe
Lancashire BB7 4DH

T: 01200 449700
Email: info@ghaonline.co.uk

Project: (Rid/1216/3795/GH)

Self-build dwelling and demolition of a water tower and value house at:

Land off Vicarage Lane
Wilpshire
Blackburn
BB1 9HY

Title: Existing and Proposed Site Plans

Drawing No: Rid.1216.3795 - 02 **Drawn:** MP

Client: Mrs. M. Riding

Date: 09.10.2026 **Scale:** 1:500 @ A2

Amendments: A B