
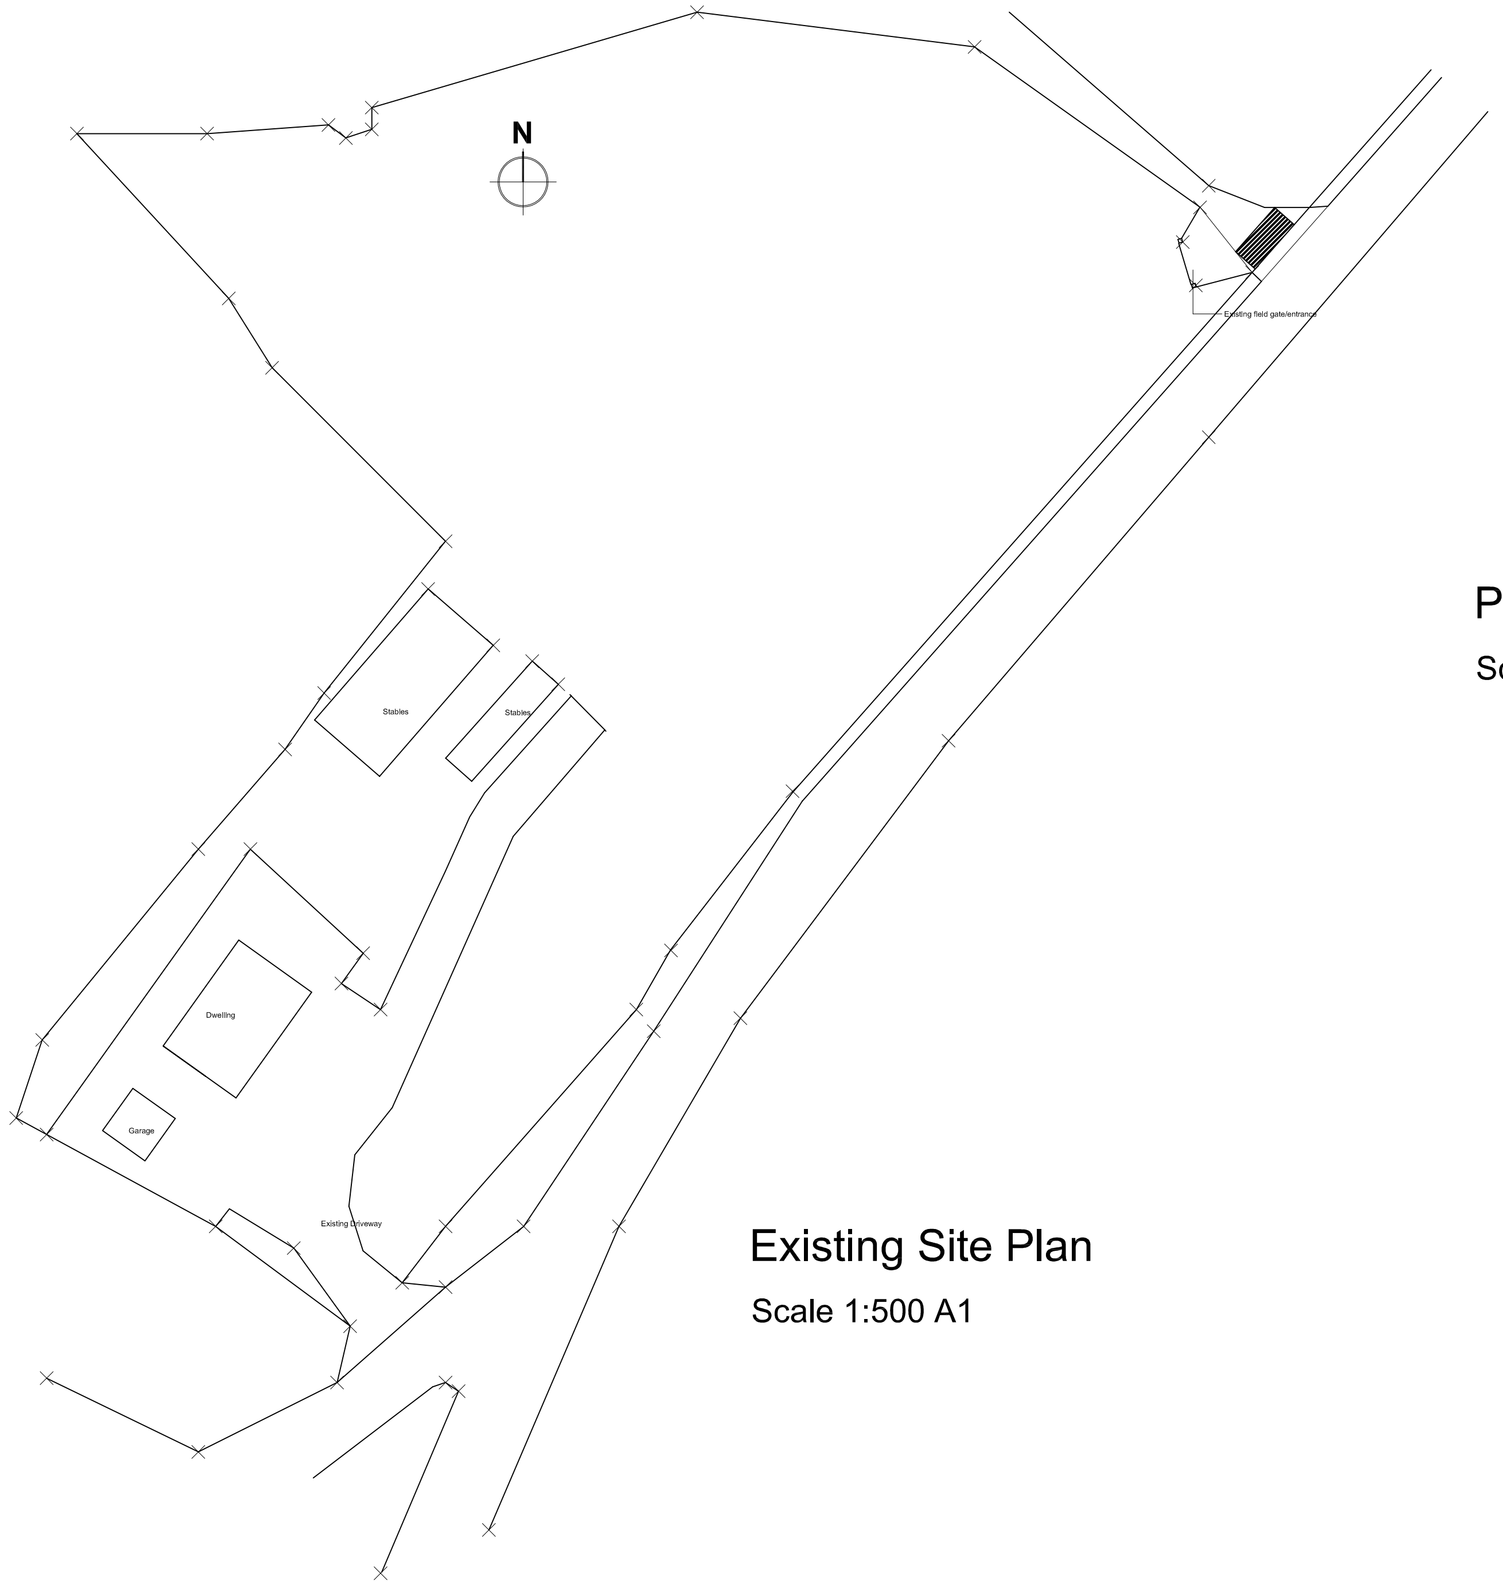


Existing Site Plan

Scale 1:500 A1

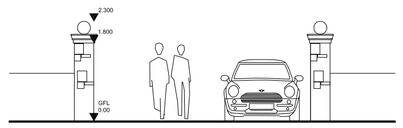

Proposed Site Access

Scale 1:10 A1

Proposed Site Plan

Scale 1:500 A1

Project Title
Proposed new site entrance & driveway

Client
Mr Iddon

Drawing Title
Existing/proposed site plans

JWM Design & Planning
Architectural Design
34 Sheephill Lane
New Longton
Preston
Lancashire
PR4 4YH
tel: 07713121521
e-mail: james@jwmdesignandplanning.co.uk

This drawing is subject to copyright.
All dimensions to be checked on site prior to any construction. Any discrepancies to be confirmed prior to proceeding.

Project Status
- [x] Planning
- [ ] Preliminary
- [ ] Comment
- [ ] Tender
- [ ] Construction Issue

Scale : 1:500
Paper Size : A1
Date : 28/07/2026
Drawn : JWM

A

Drawing No. 060_01_03