
EXISTING SITE PLAN

Beacon Fell View Holiday Park, 110 Higher Road, Longridge, PR3 2TF

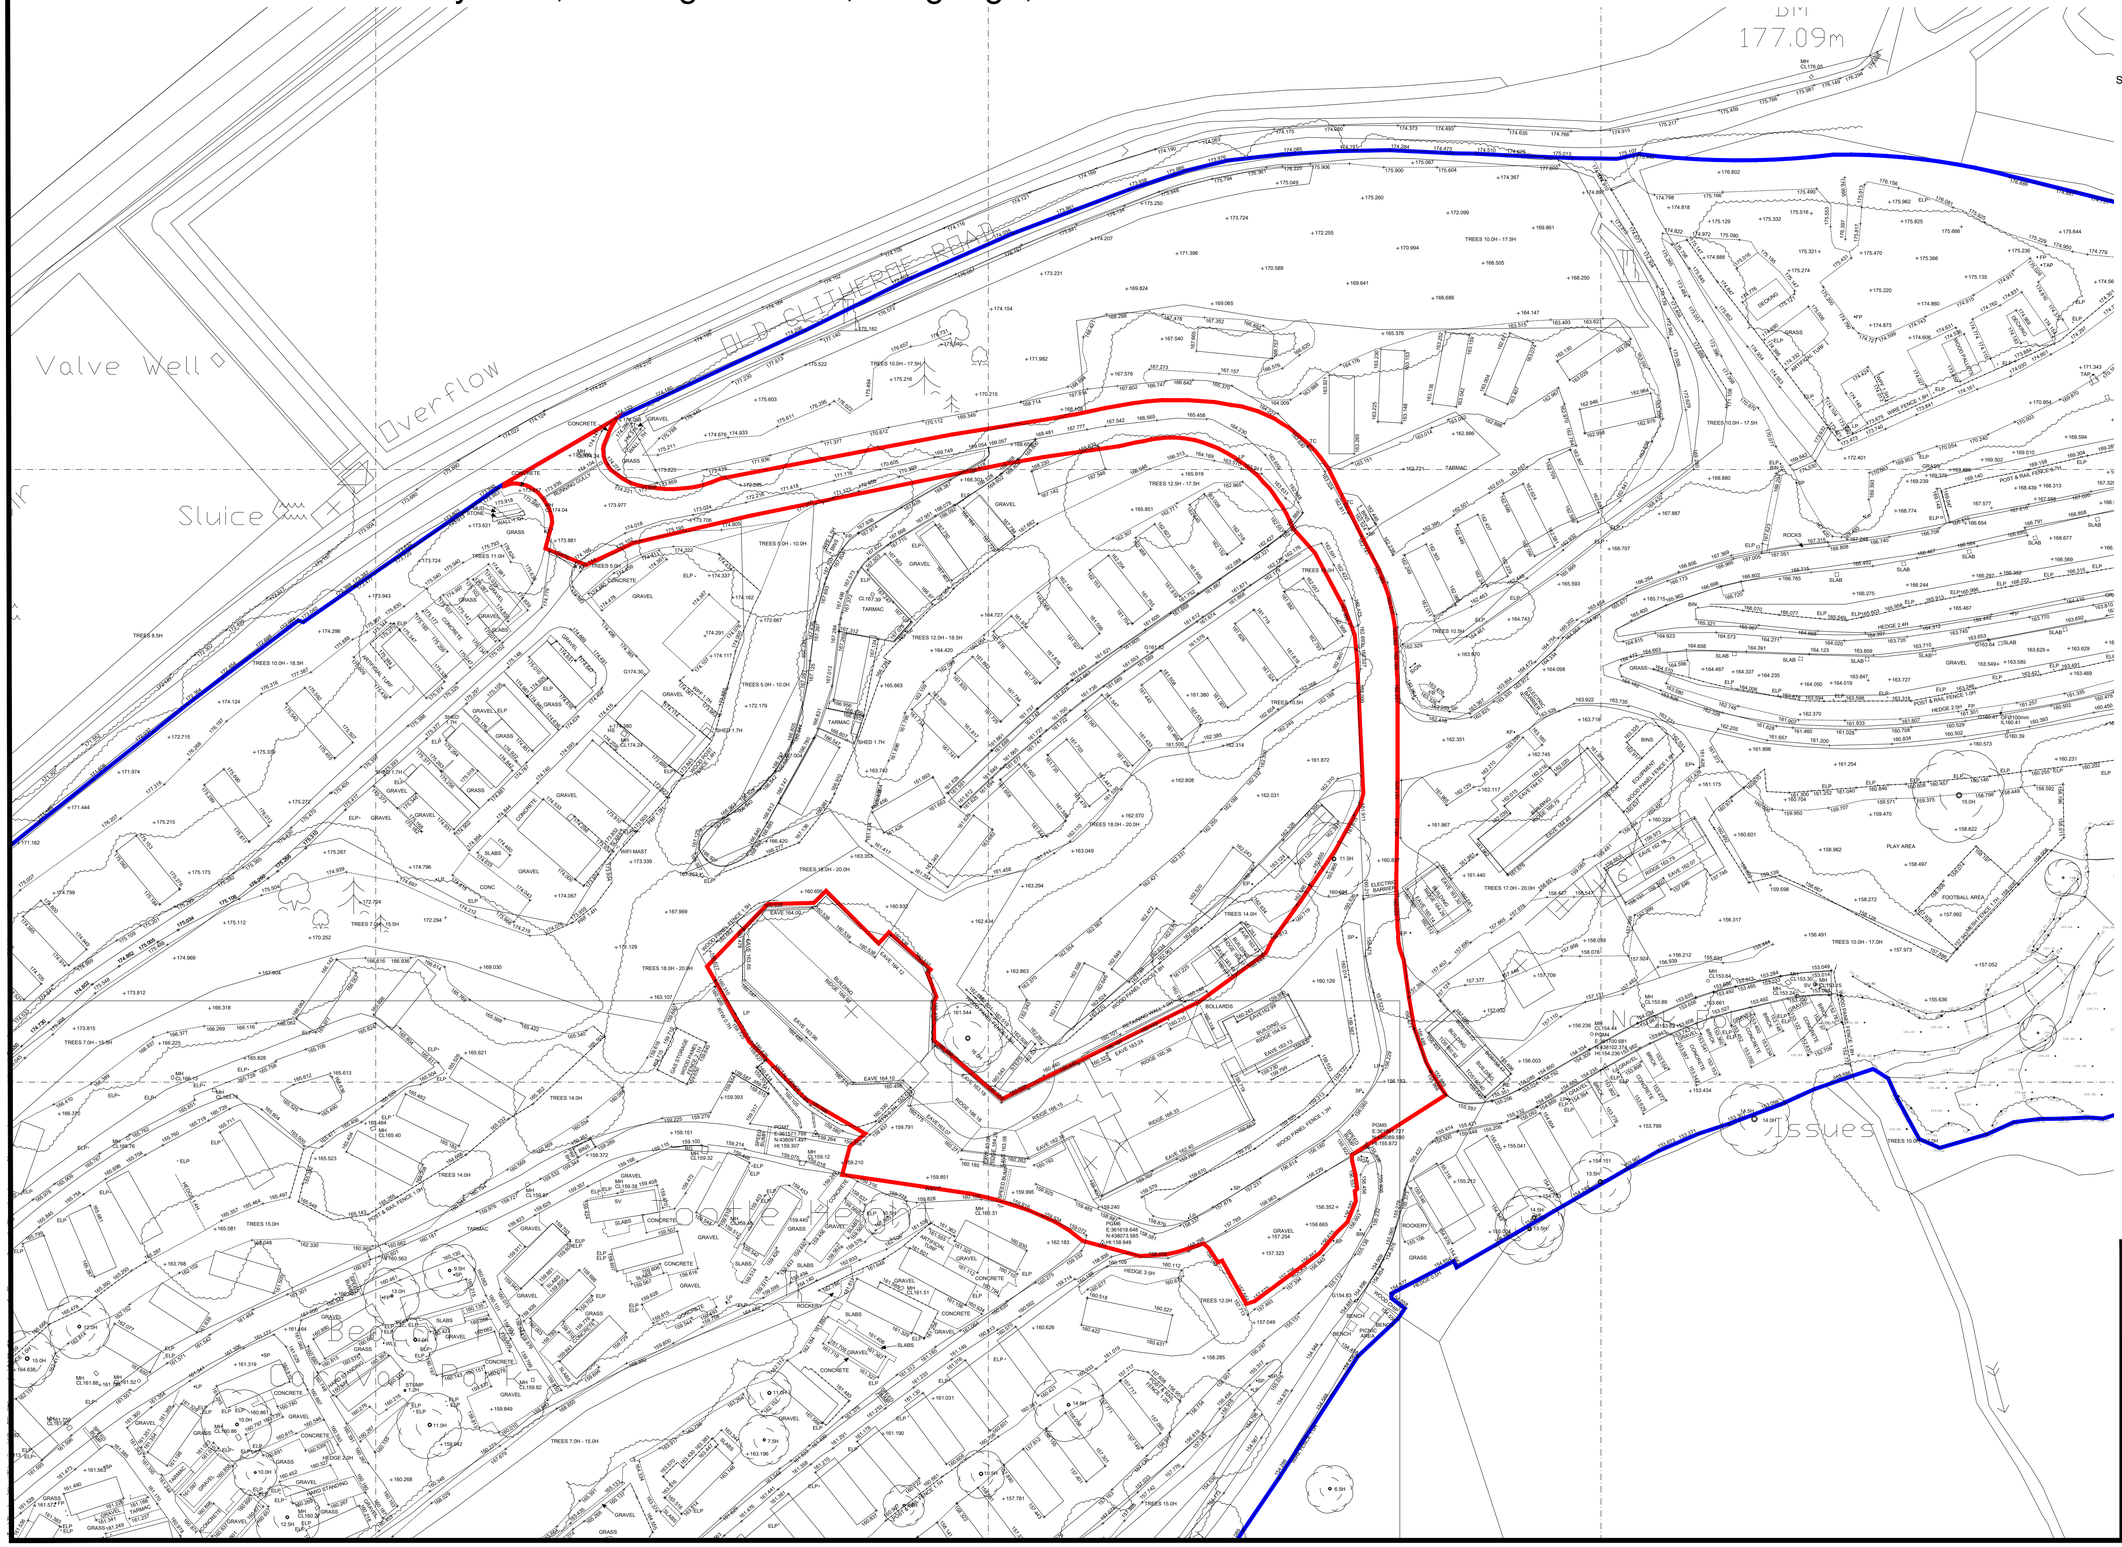

SCALE m 0 5 10 15 20 25 30 35 40 45 50
1:500

N

GA planning • architecture • design ASSOCIATES
2 CROSTON VILLA
HIGH STREET
GARSTANG
PRESTON
PR3 1EA
T: 01995 604514
E: info@GrahamAnthonyAssociates.com
W: www.GrahamAnthonyAssociates.com

CLIENT
MR TOM HILL

DWG STATUS
PLANNING PURPOSES ONLY

DRAWING TITLE / PROJECT
EXISTING SITE PLAN
Beacon Fell View Holiday Park, 110 Higher Road, Longridge, PR3 2TF

DRAWING No.	SCALE(S)	DATE
GA3572-ESP-01A	1:500 (A1)	OCT 26

ALL DIMENSIONS TO BE CHECKED ON SITE AND ANY DISCREPANCIES TO BE REPORTED TO GRAHAM ANTHONY ASSOCIATES PRIOR TO PROCEEDING WITH ANY WORKS. THIS DRAWING IS SUBJECT TO COPYRIGHT ©