
PROPOSED: ELEVATIONS


Beacon Fell View Holiday Park, 110 Higher Road, Longridge, PR3 2TF

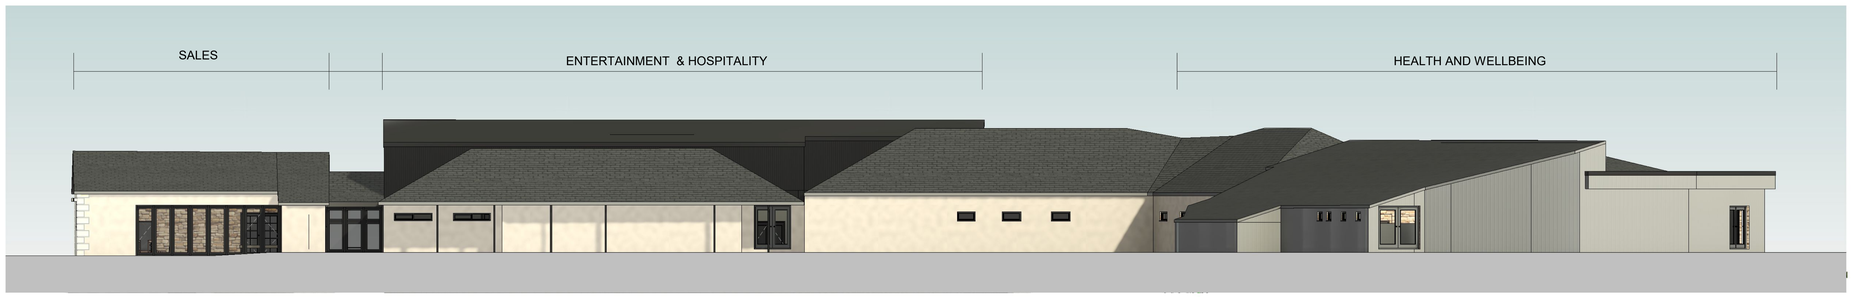


WEST ELEVATION



NORTH ELEVATION

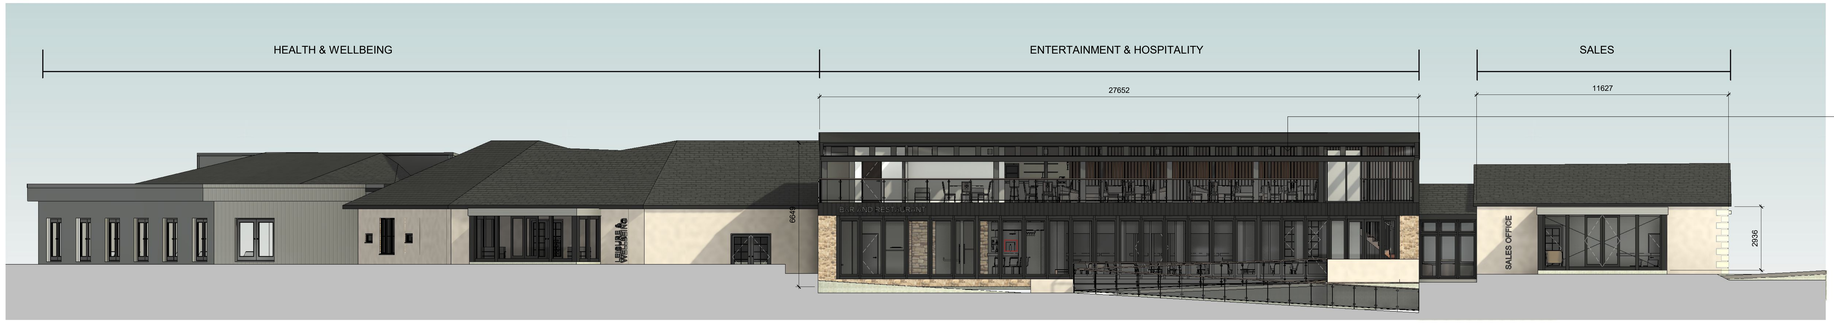

SOUTH ELEVATION

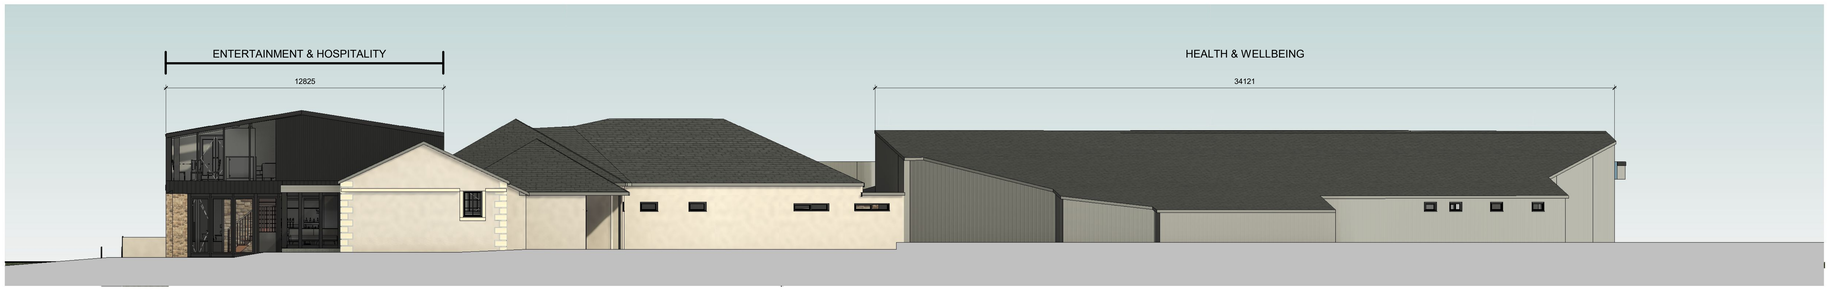

EAST ELEVATION

1 0 1 2 3 4 5
SCALE: 100 m
1:

GA planning · architecture · design ASSOCIATES

T: 01995 604514
E: info@GrahamAnthonyAssociates.com
W: www.GrahamAnthonyAssociates.com

2 CROSTON VILLA
HIGH STREET
GARSTANG
PRESTON
PR3 1EA

HILL, Mr Tom

PLANNING

DRAWING TITLE / PROJECT
PROPOSED: ELEVATIONS
Beacon Fell View Holiday Park, 110 Higher Road, Longridge, PR3 2TF

DRAWING No: GA3572 - PE-01A (LEISURE)
SCALE(S): 1:100 @ A1
DATE: JUNE 24

ALL DIMENSIONS TO BE CHECKED ON SITE AND ANY DISCREPANCIES TO BE REPORTED TO GRAHAM ANTHONY ASSOCIATES BEFORE ANY WORK IS PUT IN HAND. THIS DRAWING IS COPYRIGHT AND MUST NOT BE REPRODUCED WITHOUT PERMISSION.