PROPOSED: FIRST FLOOR PLAN AND 3D VIEWS


Beacon Fell View Holiday Park, 110 Higher Road, Longridge, PR3 2TF



1.ROOF TOP BAR COUNTER INTERIOR VIEW 1



2 . PERSPECTIVE 3D VIEW LOOKING TOWARDS ROOF TOP BAR AND RESTAURANT WITH RETRACTABLE ROOF

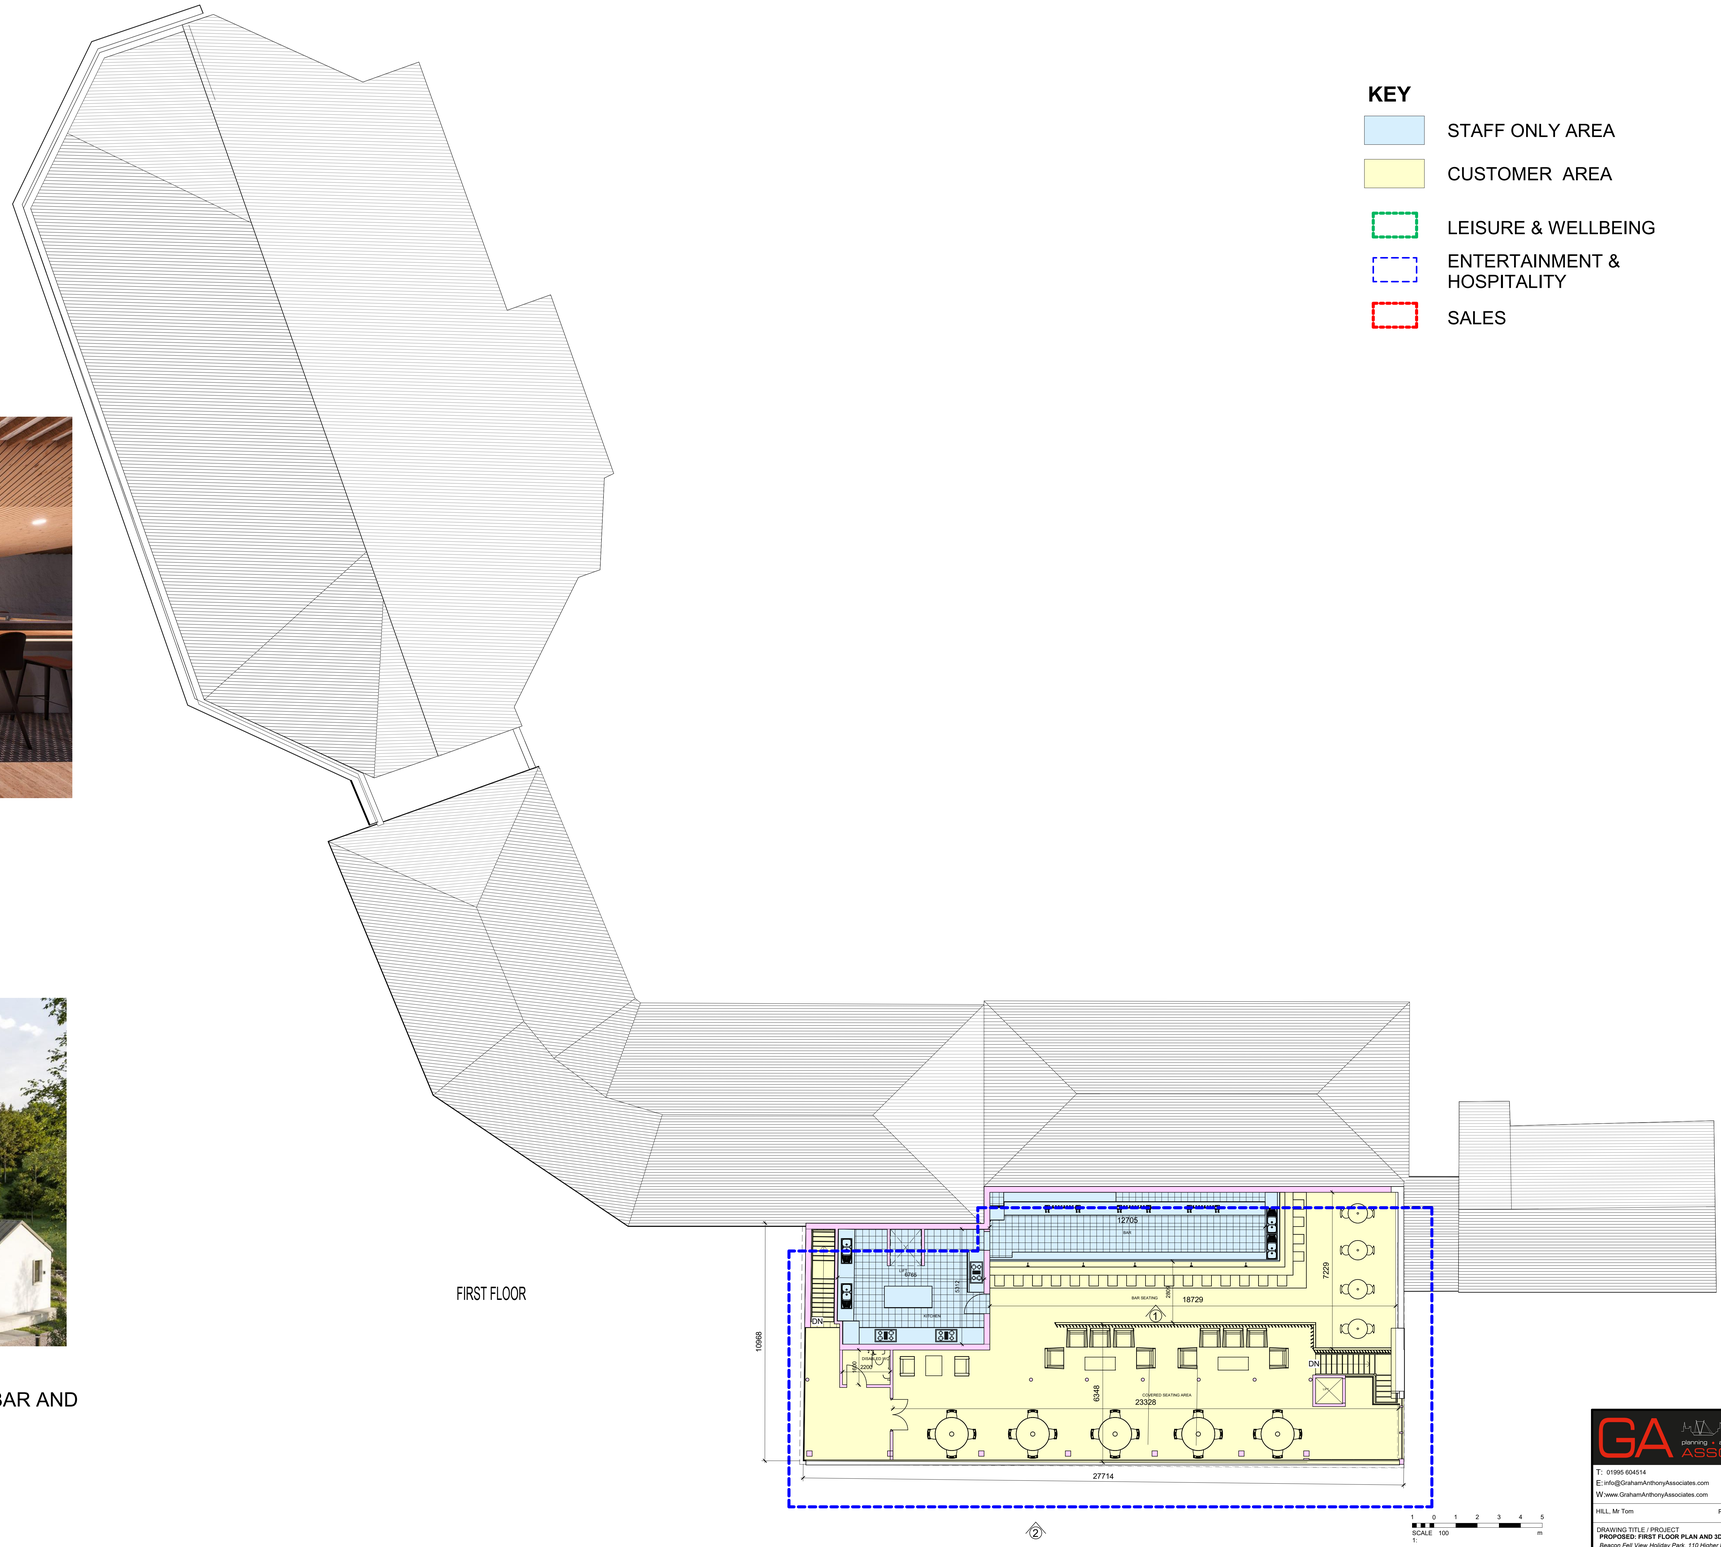

FIRST FLOOR

GA planning • architecture • design ASSOCIATES
T: 01995 604514
E: info@GrahamAnthonyAssociates.com
W: www.GrahamAnthonyAssociates.com
2 CROSTON VILLA
HIGH STREET
GARSTANG
PRESTON
PR3 1EA
HILL, Mr Tom
PLANNING

DRAWING TITLE / PROJECT
PROPOSED: FIRST FLOOR PLAN AND 3D VIEWS
Beacon Fell View Holiday Park, 110 Higher Road, Longridge, PR3 2TF

DRAWING No.	SCALE(S)	DATE
GA3572 - 004A	1:100 @ A0	JUNE26

ALL DIMENSIONS TO BE CHECKED ON SITE AND ANY DISCREPANCIES TO BE REPORTED TO GRAHAM ANTHONY ASSOCIATES BEFORE PROCEEDING WITH ANY WORK OR PREPARING ANY SHOP DRAWINGS.
THIS DRAWING IS COPYRIGHT.