

Do not scale. Contractors must check all dimensions on site before preparing production drawings or commencing any work. This drawing and its design is the copyright of LMC Architecture Limited and may not be reproduced in any form whatsoever without their prior express written consent.

Revision	Date	Revision note	Drawn by	Purpose of issue
C	1105.26	Position of air handling units moved away form the rear building face.	LM	Planning

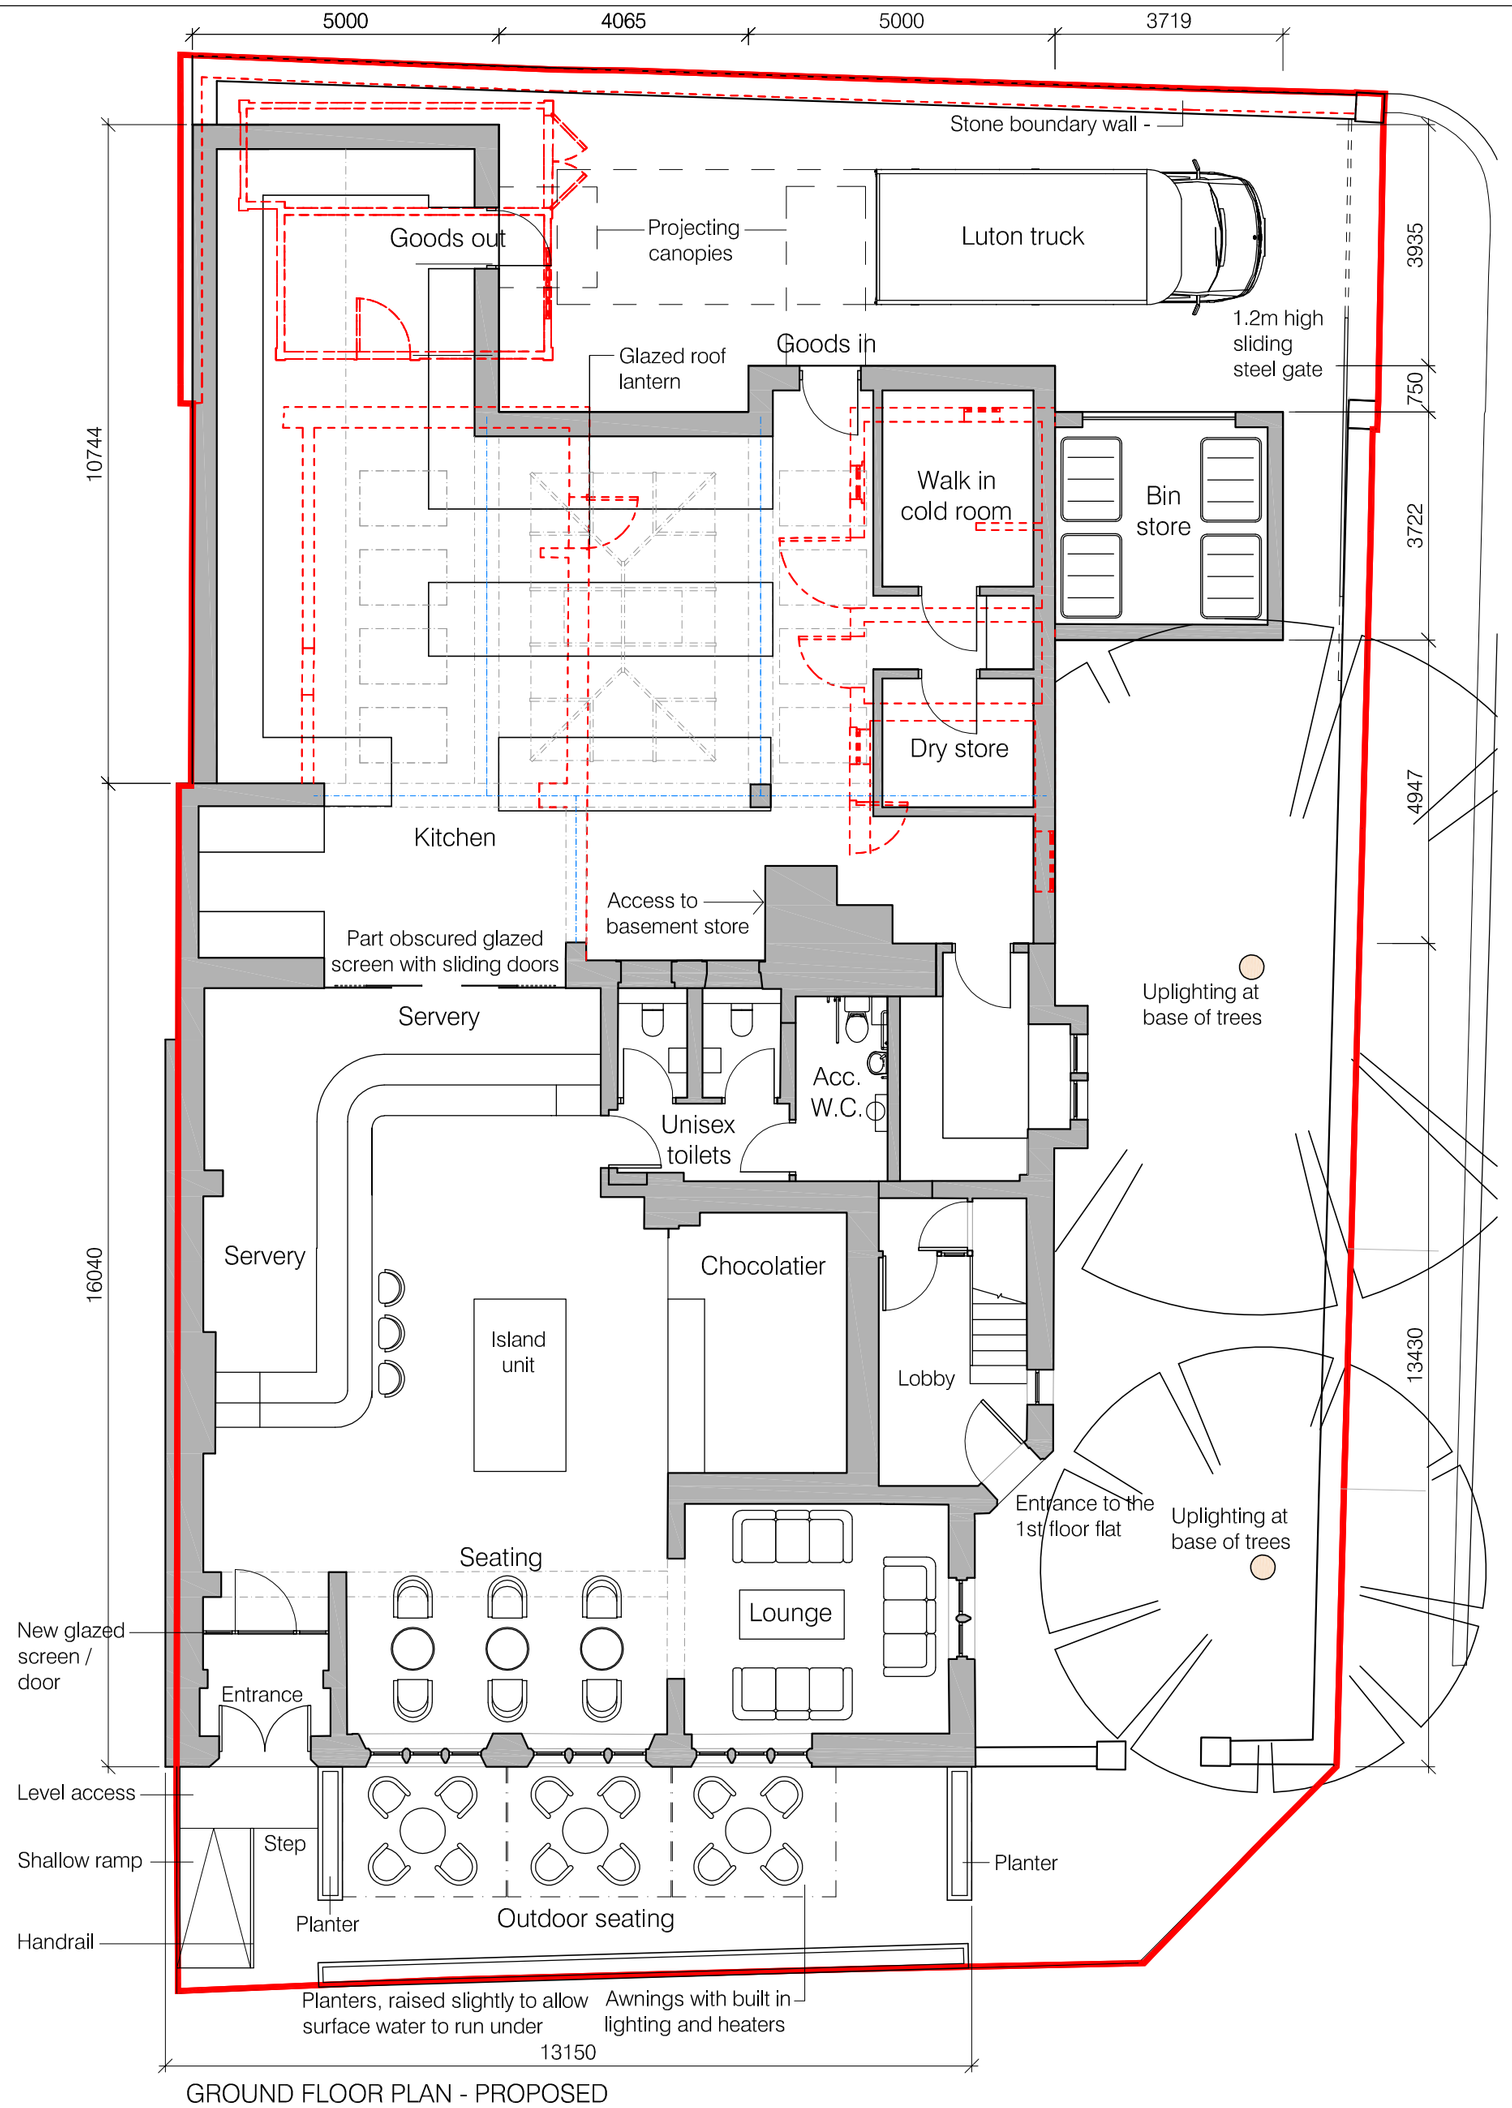

GROUND FLOOR PLAN - PROPOSED

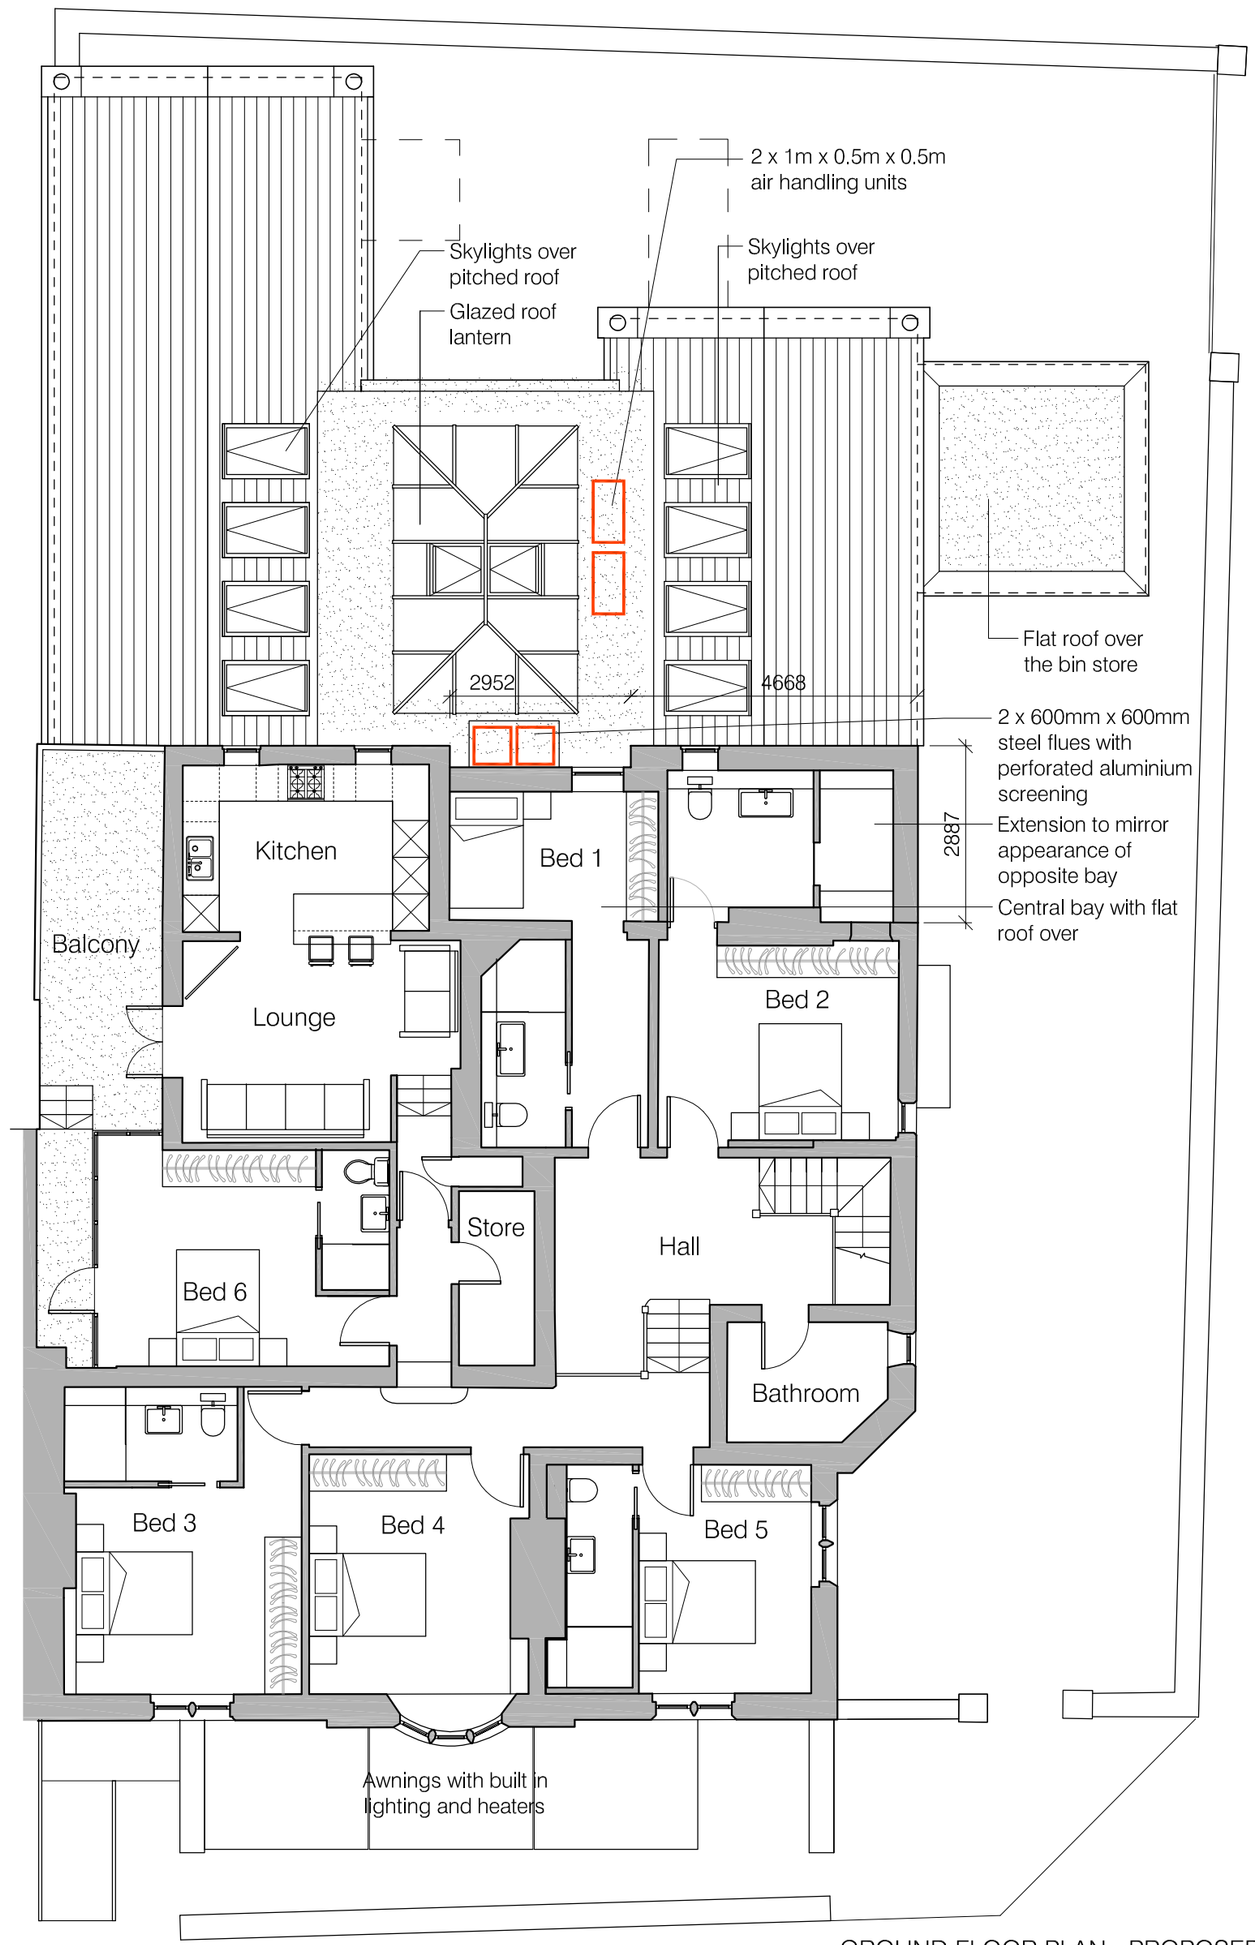

FIRST FLOOR PLAN - PROPOSED

GROUND FLOOR PLAN - PROPOSED

Metres
01 02 03 04 05 10

Project: Conversion and extension to 69 King Street, Whalley	Drawing title: Proposed Ground and First Floor Plans	Scale: 1:100 @ A2	LMC Architecture Limited Architectural design services 4 Dovedale Drive, Ightenhill, Burnley, Lancashire, BB12 8XD Web : www.lmcarchitecture.co.uk
Client: Northcote	Drawing number: 2546–PL11 C	Date: 01.12.25	