

Do not scale. Contractors must check all dimensions on site before preparing production drawings or commencing any work. This drawing and its design is the copyright of LMC Architecture Limited and may not be reproduced in any form whatsoever without their prior express written consent.

Revision	Date	Revision note	Drawn by	Purpose of issue
C	21.09.26	Projection or rear extension amended.	LM	Planning

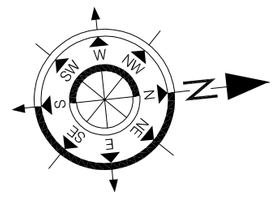

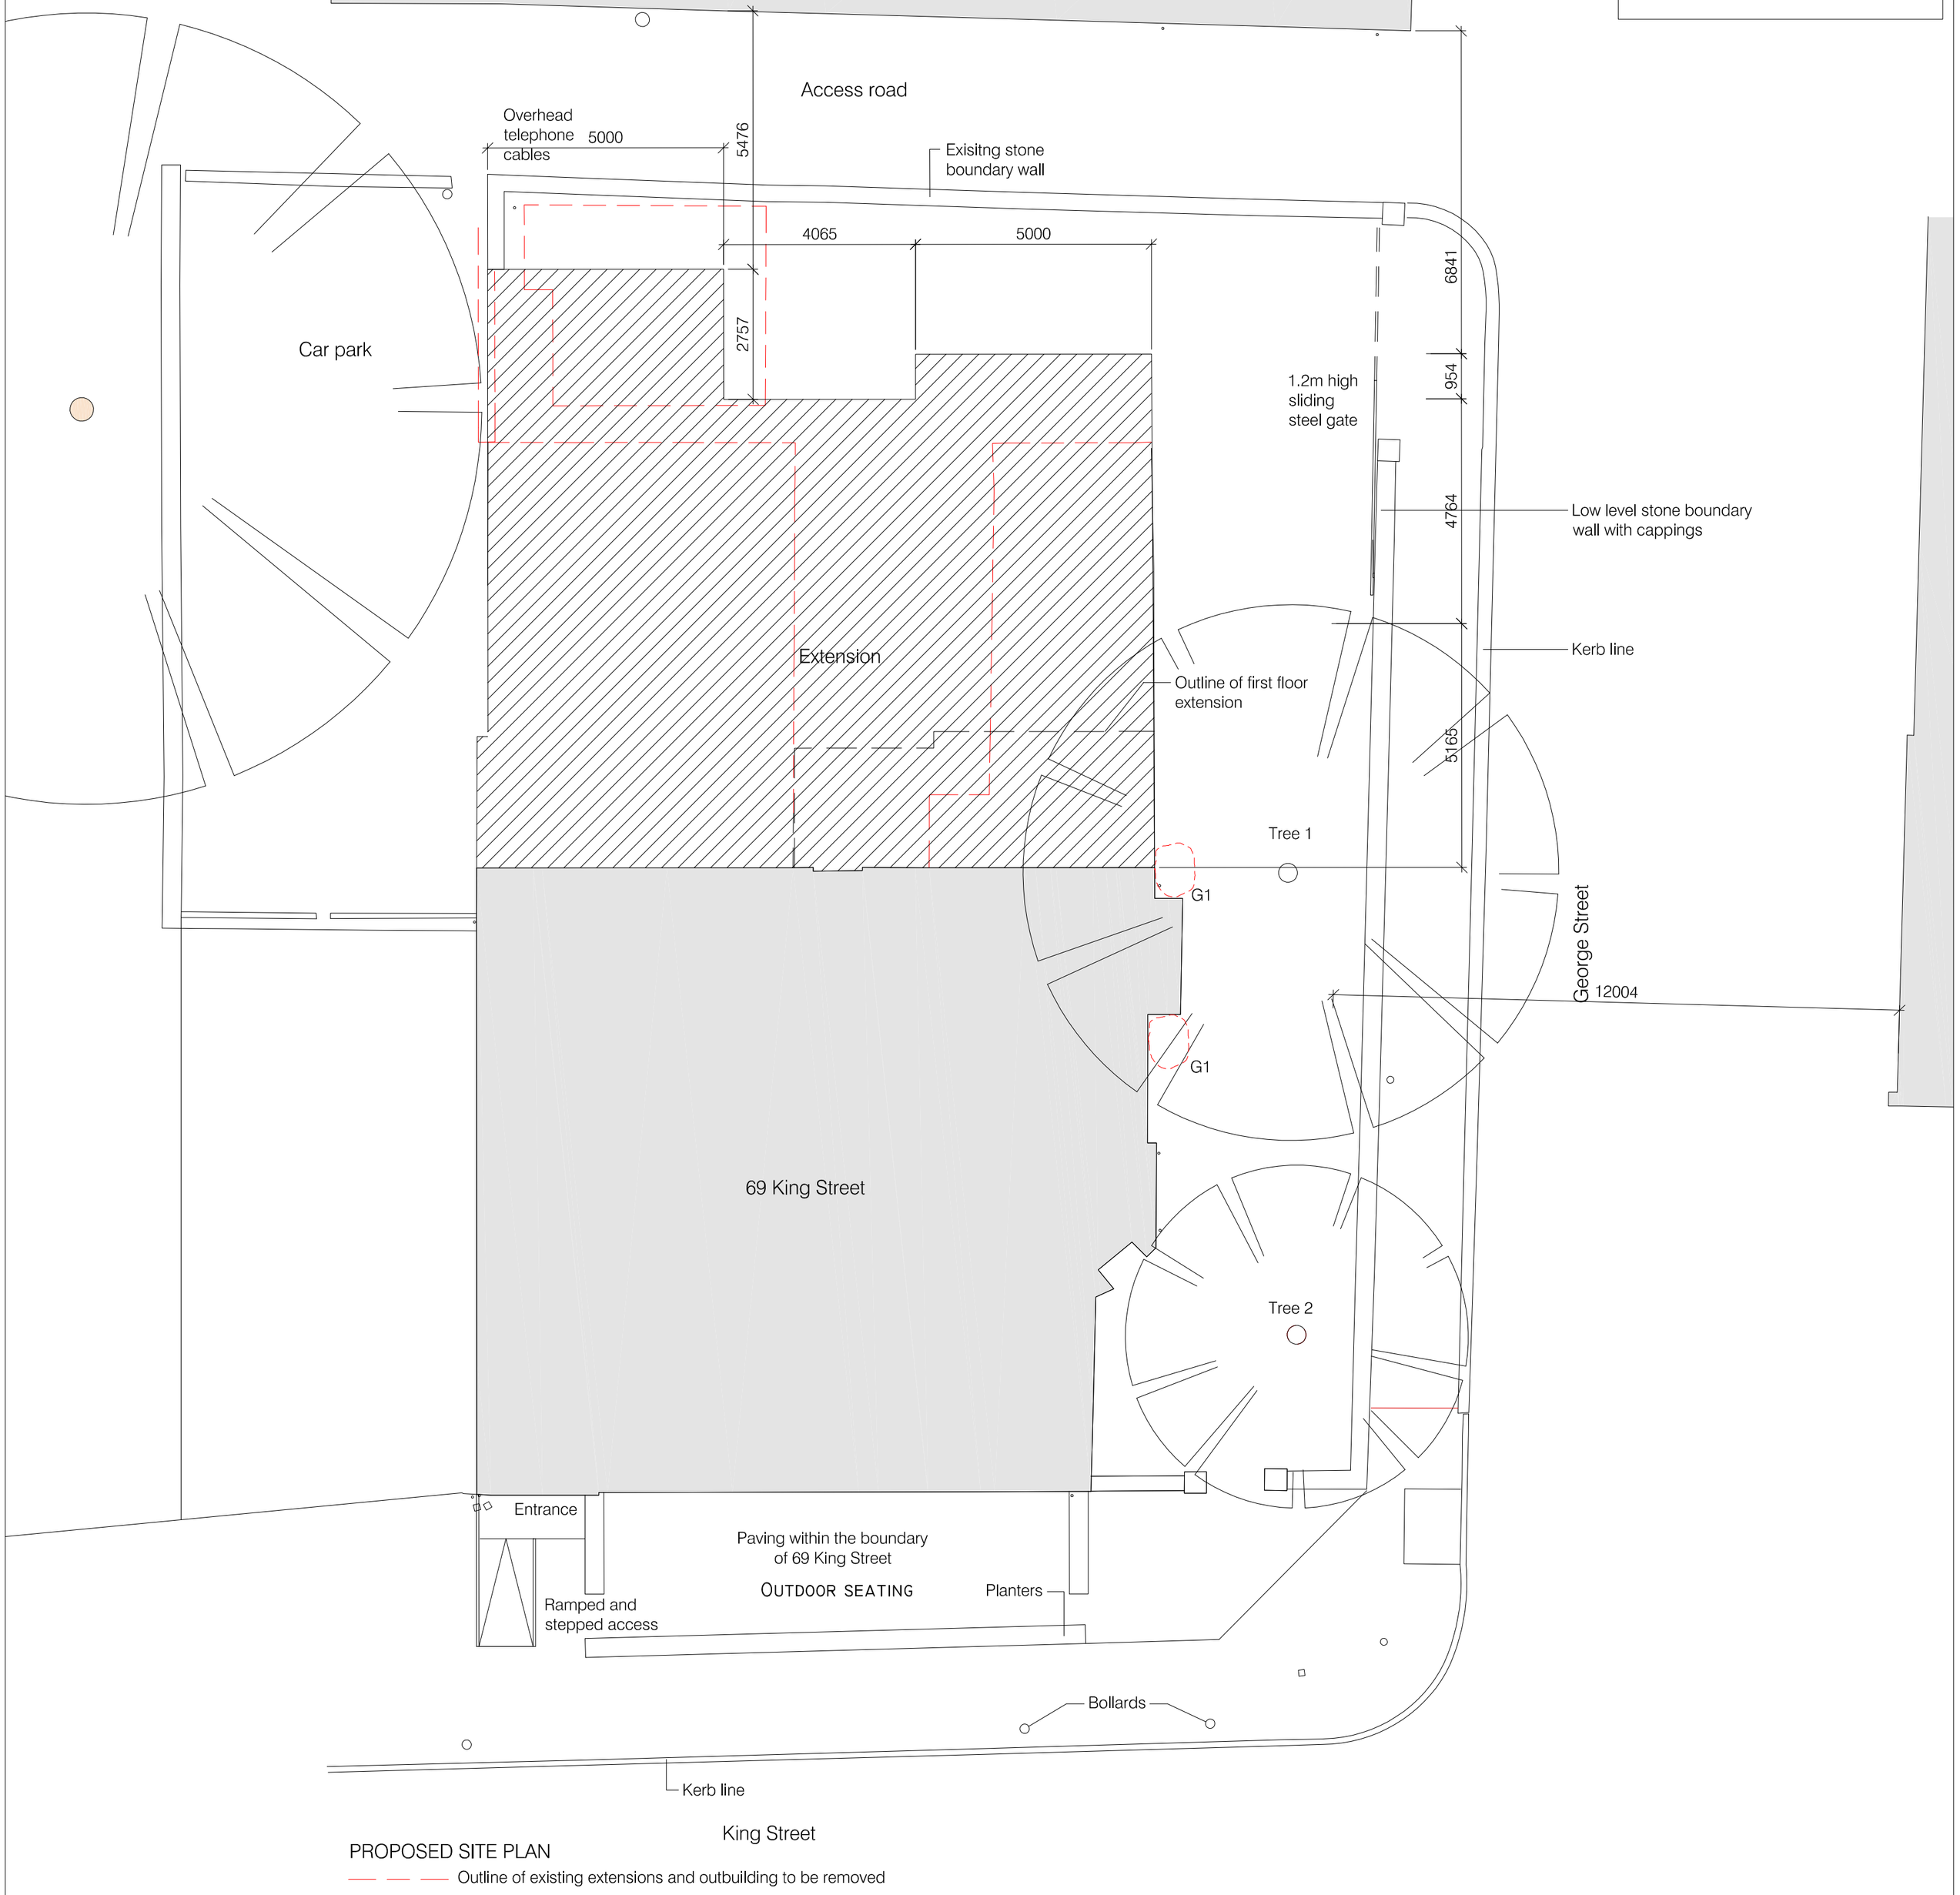

PROPOSED SITE PLAN

— — — Outline of existing extensions and outbuilding to be removed

Project Conversion and extension to 69 King Street, Whalley	Drawing title Proposed site plan	Scale 1:100 @ A2	LMCArchitecture Limited Architectural design services 4 Dovedale Drive, Ightenhill, Burnley, Lancashire, BB12 8XD Web : www.lmcarchitecture.co.uk
Client Northcote	Drawing number 2546–SP02 C	Date 10.12.25	