
NOTES:
1: The Contractor, Sub Contractor or specialist supplier are responsible for confirming site dimensions prior to fabrication 2: Any dimensional discrepancies are to be reported to the Architect immediately

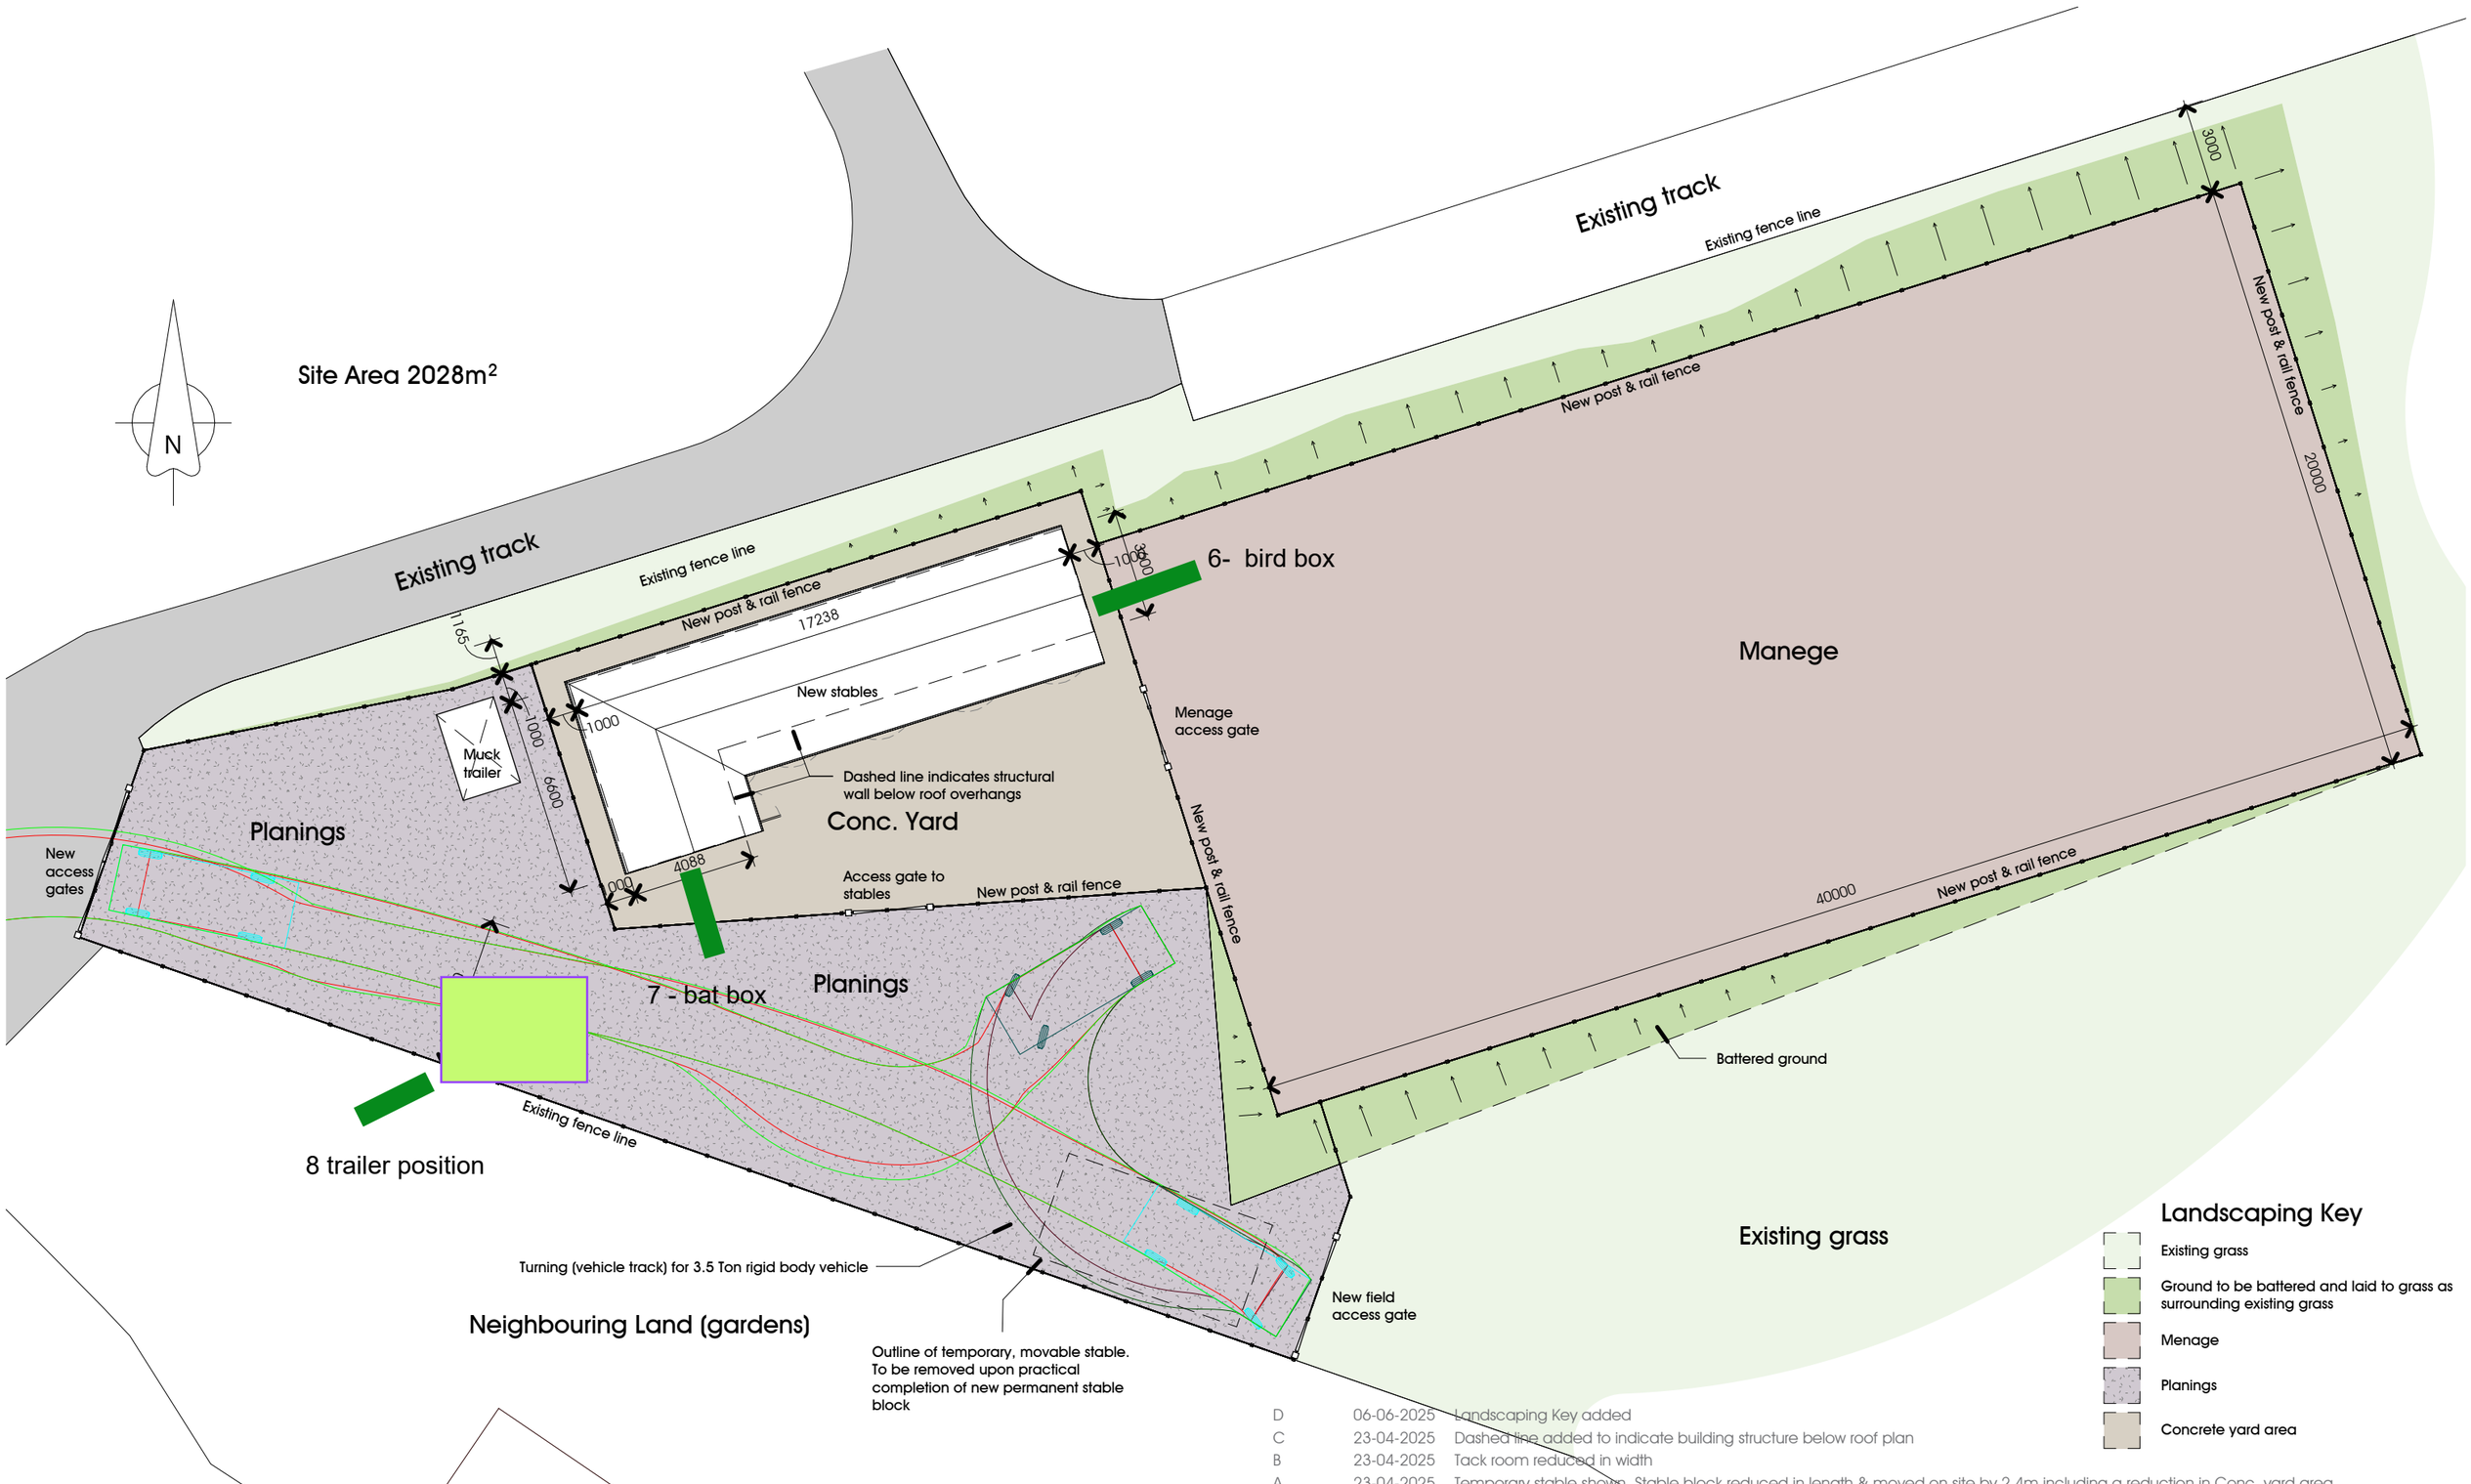

Landscaping Key

- Existing grass
- Ground to be battered and laid to grass as surrounding existing grass
- Menage
- Planings
- Concrete yard area

D	06-06-2025	Landscaping Key added
C	23-04-2025	Dashed line added to indicate building structure below roof plan
B	23-04-2025	Tack room reduced in width
A	23-04-2025	Temporary stable shown. Stable block reduced in length & moved on site by 2.4m including a reduction in Conc. yard area

Proposed Site and Roof Plan Showing Landscaping

1 : 200

0 1 5 10m

Proposed Stables & Manege

Mr P Bell

8 Stoneygate Lane, Knowle Green. PR3 2ZS

Planning Application
Proposed Site & Roof Plan

DATE Jan 2025

JOB NO 3447
DRAWING NO P003
REVISION D
SCALE 1 : 200 @ A3

PGB ARCHITECTURAL SERVICES LTD

PGB Architectural Services LTD Lily Cottage, 12 Glen Avenue, Knowle Green, Preston PR3 2ZQ
07866 366565 01254 820092 info@pgb-arch.com pgb-arch.com