


North Elevation (Existing)




North Elevation (Proposed)

North Elevations (Scale: 1:100)

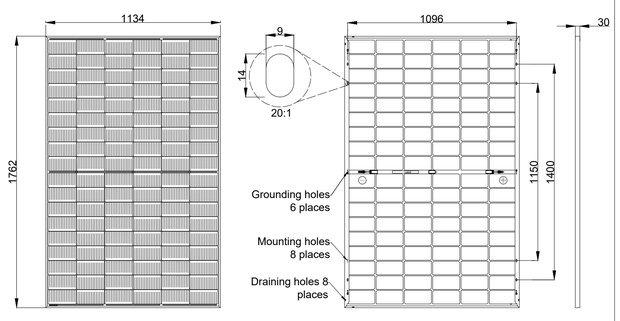



Remark: customized frame color and cable length available upon request


Solar Panel (Scale : 1:20)

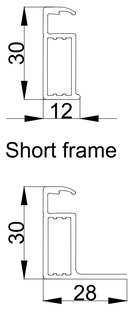


Frames (Scale : 1:10)

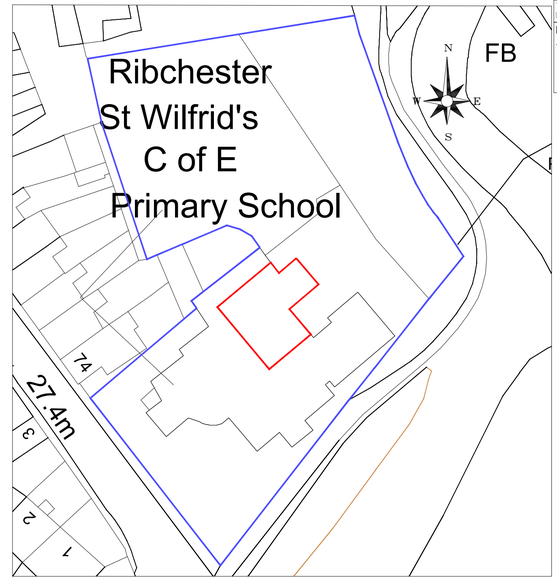


Site Plan (Scale: 1:500)

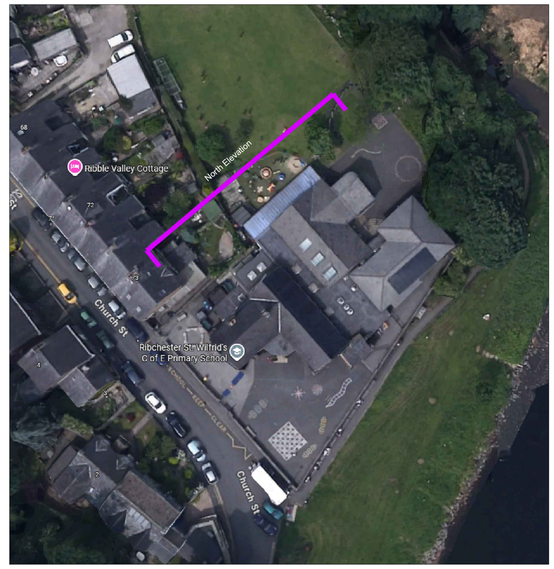


Birds Eye View (Scale : 1:500)

This drawing is subject to copyright and is not to be reproduced in part or whole without approval.
Do not scale this drawing - check all dimensions on site .

**Health & Safety Notes**

1. Contractor must ensure that all work on site is carried out in a safe & satisfactory manner, in accordance with Health & Safety At Work Act 1974, COSHH Regulations 2002 & requirements of C.D.M

| Rev. | Description | Date |
|---|---|---|
| P1 | First Issue | 04.09.2015 |

Client
**The School Governors of St Wilfred's CEPS**

Project
**Solar Panel Installation St Wilfred's CEPS**

Drawing Title
**Proposed Elevations Existing and Proposed**

| Drawn by | Checked by | Date |
|---|---|---|
| MT | AS | 14/10/206 |

| Status | Scale @ A1 |
|---|---|
| PLANNING | As Indicated |

| Job no. | Dwg no. | Rev. |
|---|---|---|
| 13635 | L09 | P4 |

Cassidy+Ashton C+A
www.cassidyashton.co.uk
Architecture + Building Surveying + Town Planning
7 East Cliff, Preston, Lancashire, PR1 3JE 01772 258 356
10 Hunters Walk, Canal Street, Chester, CH1 4EB 01244 402 900