

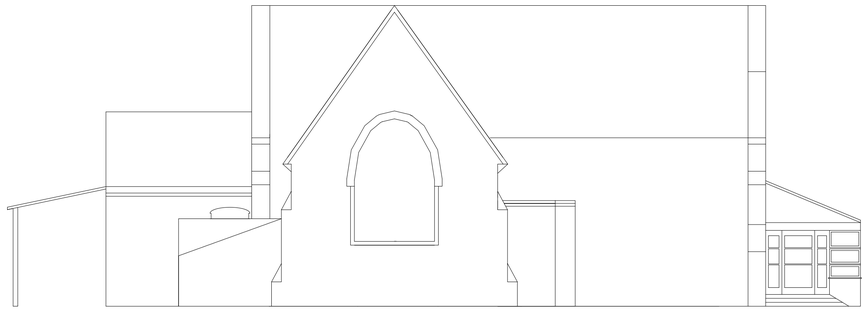


West Elevation (Existing)

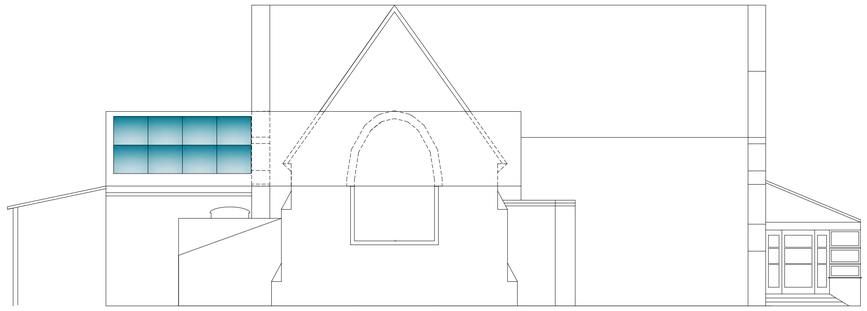


West Elevation (Proposed)

West Elevations (Scale: 1:100)

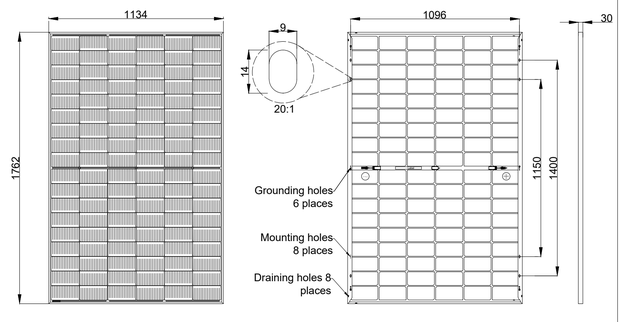


Remark: customized frame color and cable length available upon request

Solar Panel (Scale : 1:20)

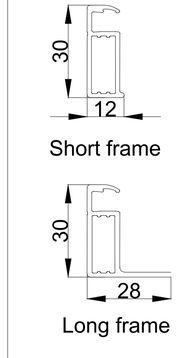

Frames (Scale : 1:10)

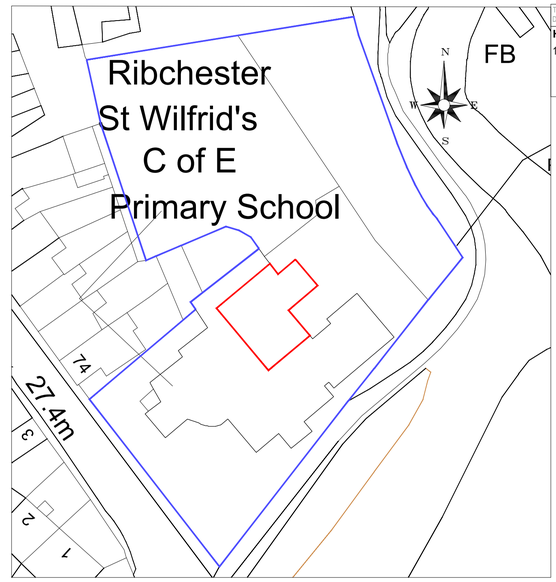

Site Plan (Scale: 1:500)



Birds Eye View (Scale : 1:500)

This drawing is subject to copyright and is not to be reproduced in part or whole without approval.
Do not scale this drawing - check all dimensions on site .

Health & Safety Notes

1. Contractor must ensure that all work on site is carried out in a safe & satisfactory manner, in accordance with Health & Safety At Work Act 1974, COSHH Regulations 2002 & requirements of C.D.M

Rev.	Description	Date
P1	First Issue	04.09.2015

Client
The School Governors of St Wilfred's CEPS

Project
Solar Panel Installation St Wilfred's CEPS

Drawing Title
Proposed Elevations Existing and Proposed

Drawn by	Checked by	Date
MT	AS	14/10/2026

Status	Scale @ A1
PLANNING	As Indicated

Job no.	Dwg no.	Rev.
13635	L07	P1

Cassidy+Ashton C+A
www.cassidyashton.co.uk
Architecture + Building Surveying + Town Planning
7 East Cliff, Preston, Lancashire, PR1 3JE 01772 258 356
10 Hunters Walk, Canal Street, Chester, CH1 4EB 01244 402 900