

This drawing is to be read in conjunction with all relevant designers, consultants and specialists drawings and specifications. The designer is to be notified of any discrepancies before proceeding. Do not scale from this drawing. All dimensions and levels are to be checked on site. All work carried out before planning and building regulation approval is obtained is at the contractor/clients risk. This drawing is subject to copyright.

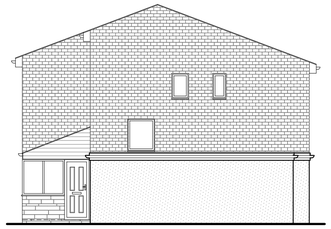


PROPOSED SOUTH ELEVATION
Scale 1:100

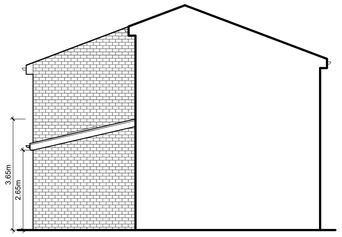

PROPOSED EAST ELEVATION
Scale 1:100




PROPOSED NORTH ELEVATION
Scale 1:100

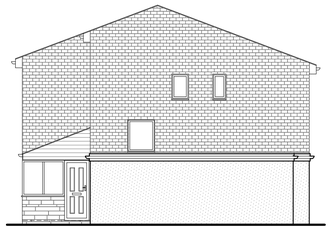


EXISTING SOUTH ELEVATION
Scale 1:100



EXISTING EAST ELEVATION
Scale 1:100

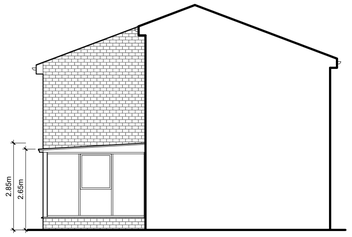


EXISTING NORTH ELEVATION
Scale 1:100

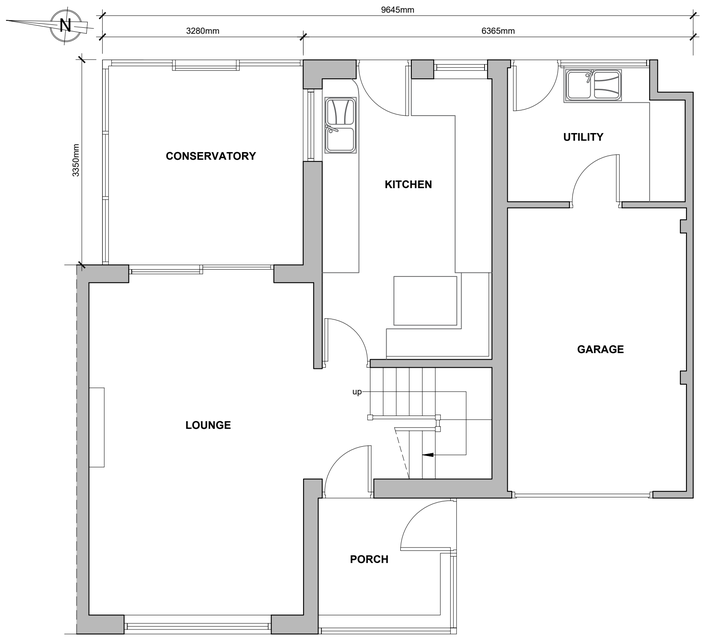


EXISTING GROUND FLOOR PLAN
Scale 1:50



PROPOSED GROUND FLOOR PLAN
Scale 1:50

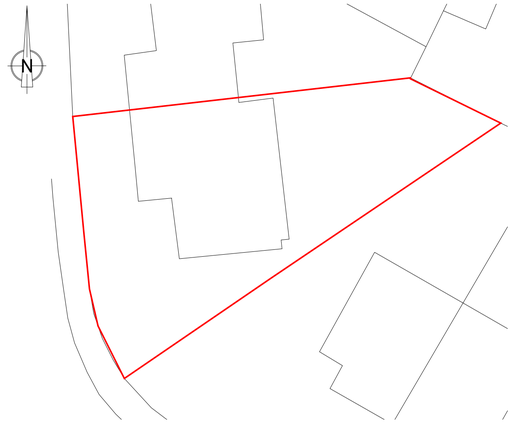

EXISTING SITE PLAN
Scale 1:200

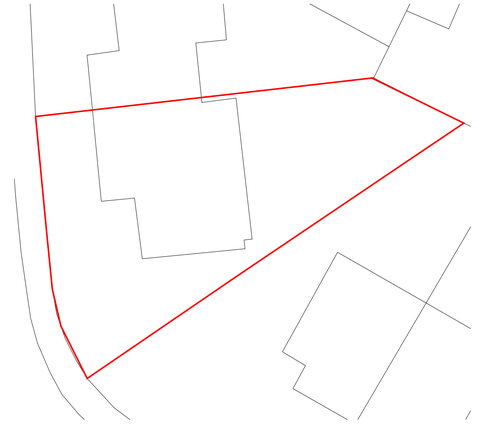

PROPOSED SITE PLAN
Scale 1:200

RVA
RIBBLE VALLEY ARCHITECTURE LTD
T 01254 800975
E info@ribblevalleyarchitecture.co.uk
www.ribblevalleyarchitecture.co.uk
CIAT CHARTERED PRACTICE

CLIENT	PROJECT	DRAWING TITLE	DATE	DRAWN	SCALE	SHEET	DRAWING NO.	REVISION
Mr and Mrs Belshaw	7 Chapel Rise Billington	Existing and Proposed Plans and Elevations	October 2026	P.Gudgeon	1:50, 1:100, 1:200	A1	2633-01	