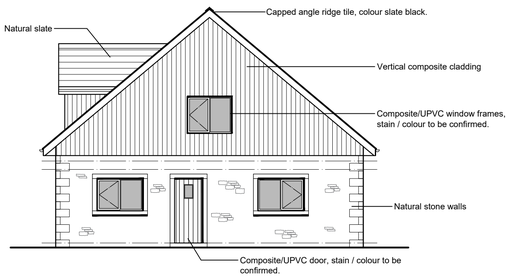
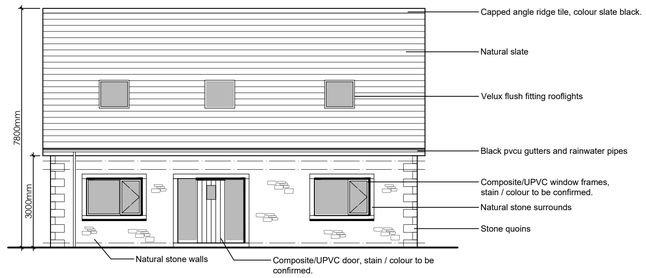
This drawing is to be read in conjunction with all relevant Architect, consultants' and specialists' drawings and specifications. The Architect is to be notified of any discrepancies before proceeding. Do not scale from this drawing. All dimensions and levels are to be checked on site. This drawing is subject to copyright. All work carried out before Planning and Building Permission has been granted is at the contractor/clients risk.

0 1 2 3m
1:50 Scale

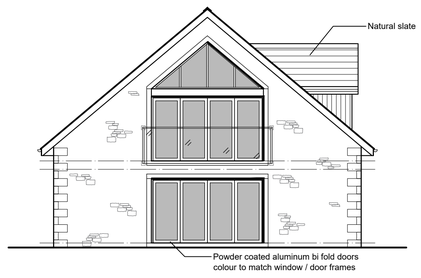
0 2 4 6m
1:100 Scale




**PROPOSED FRONT (SOUTH EAST) ELEVATION**
Scale 1:100





**PROPOSED SIDE (NORTH EAST) ELEVATION**
Scale 1:100





**PROPOSED REAR (NORTH WEST) ELEVATION**
Scale 1:100



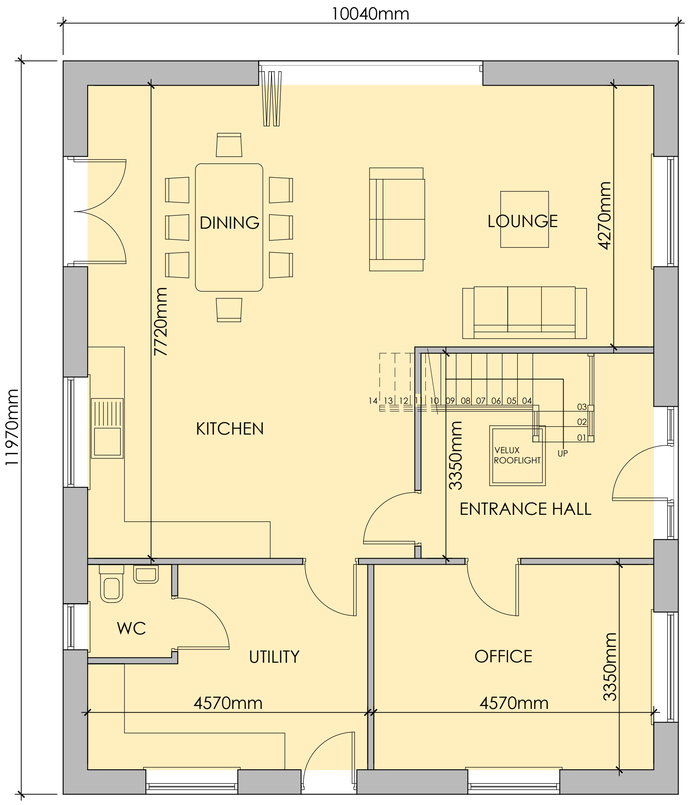

**PROPOSED SIDE (SOUTH WEST) ELEVATION**
Scale 1:100



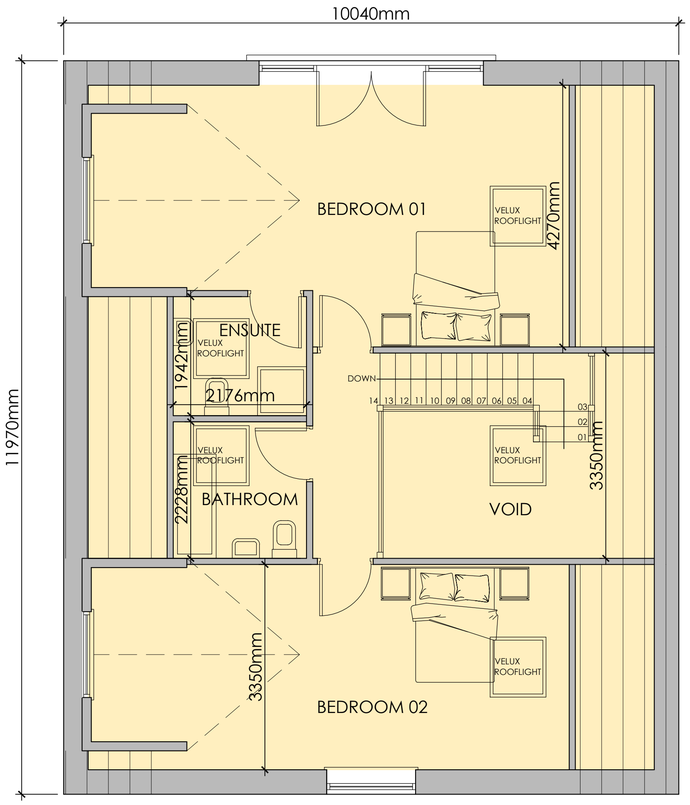
**PROPOSED GROUND FLOOR PLAN**
SCALE 1:50



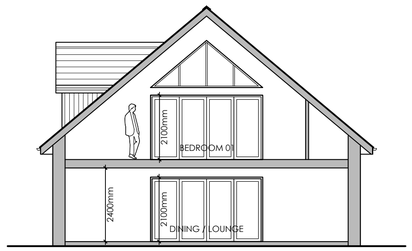
**PROPOSED FIRST FLOOR PLAN**
Scale 1:50




**PROPOSED INDICATIVE SECTION**
Scale 1:100

Rev D: Updated floor layouts to Clients requirements, all Elevations, etc updated to suit. 03.08.2026 CH
Rev C: Planning amendments to title block. 15.07.2026 CA
Rev B: Updated scheme proposal. 30.06.2026 CH
Rev A: Revised scheme for proposed dwelling. 08.06.2026 CH

Client
Miss A. Vines

Job Title
Lowerfold Stables
Northcote Road
Langho
BB6 8BE

Drawing Title
Proposed Manager's Accommodation.
Elevations and Floor Plans

| Scale | Date | Drawn |
|---|---|---|
| Various @A1 | April 2026 | Craig Harrison |

SUNDERLAND PEACOCK ARCHITECTS
SUNDERLAND PEACOCK & ASSOCIATES LTD.
HAZELMERE, PIMLICO ROAD, CLITHEROE
LANCASHIRE, BB7 2AG
T 01200 423178 F 01200 427328
E info@sunderlandpeacock.com
www.sunderlandpeacock.com

6925 - P01D