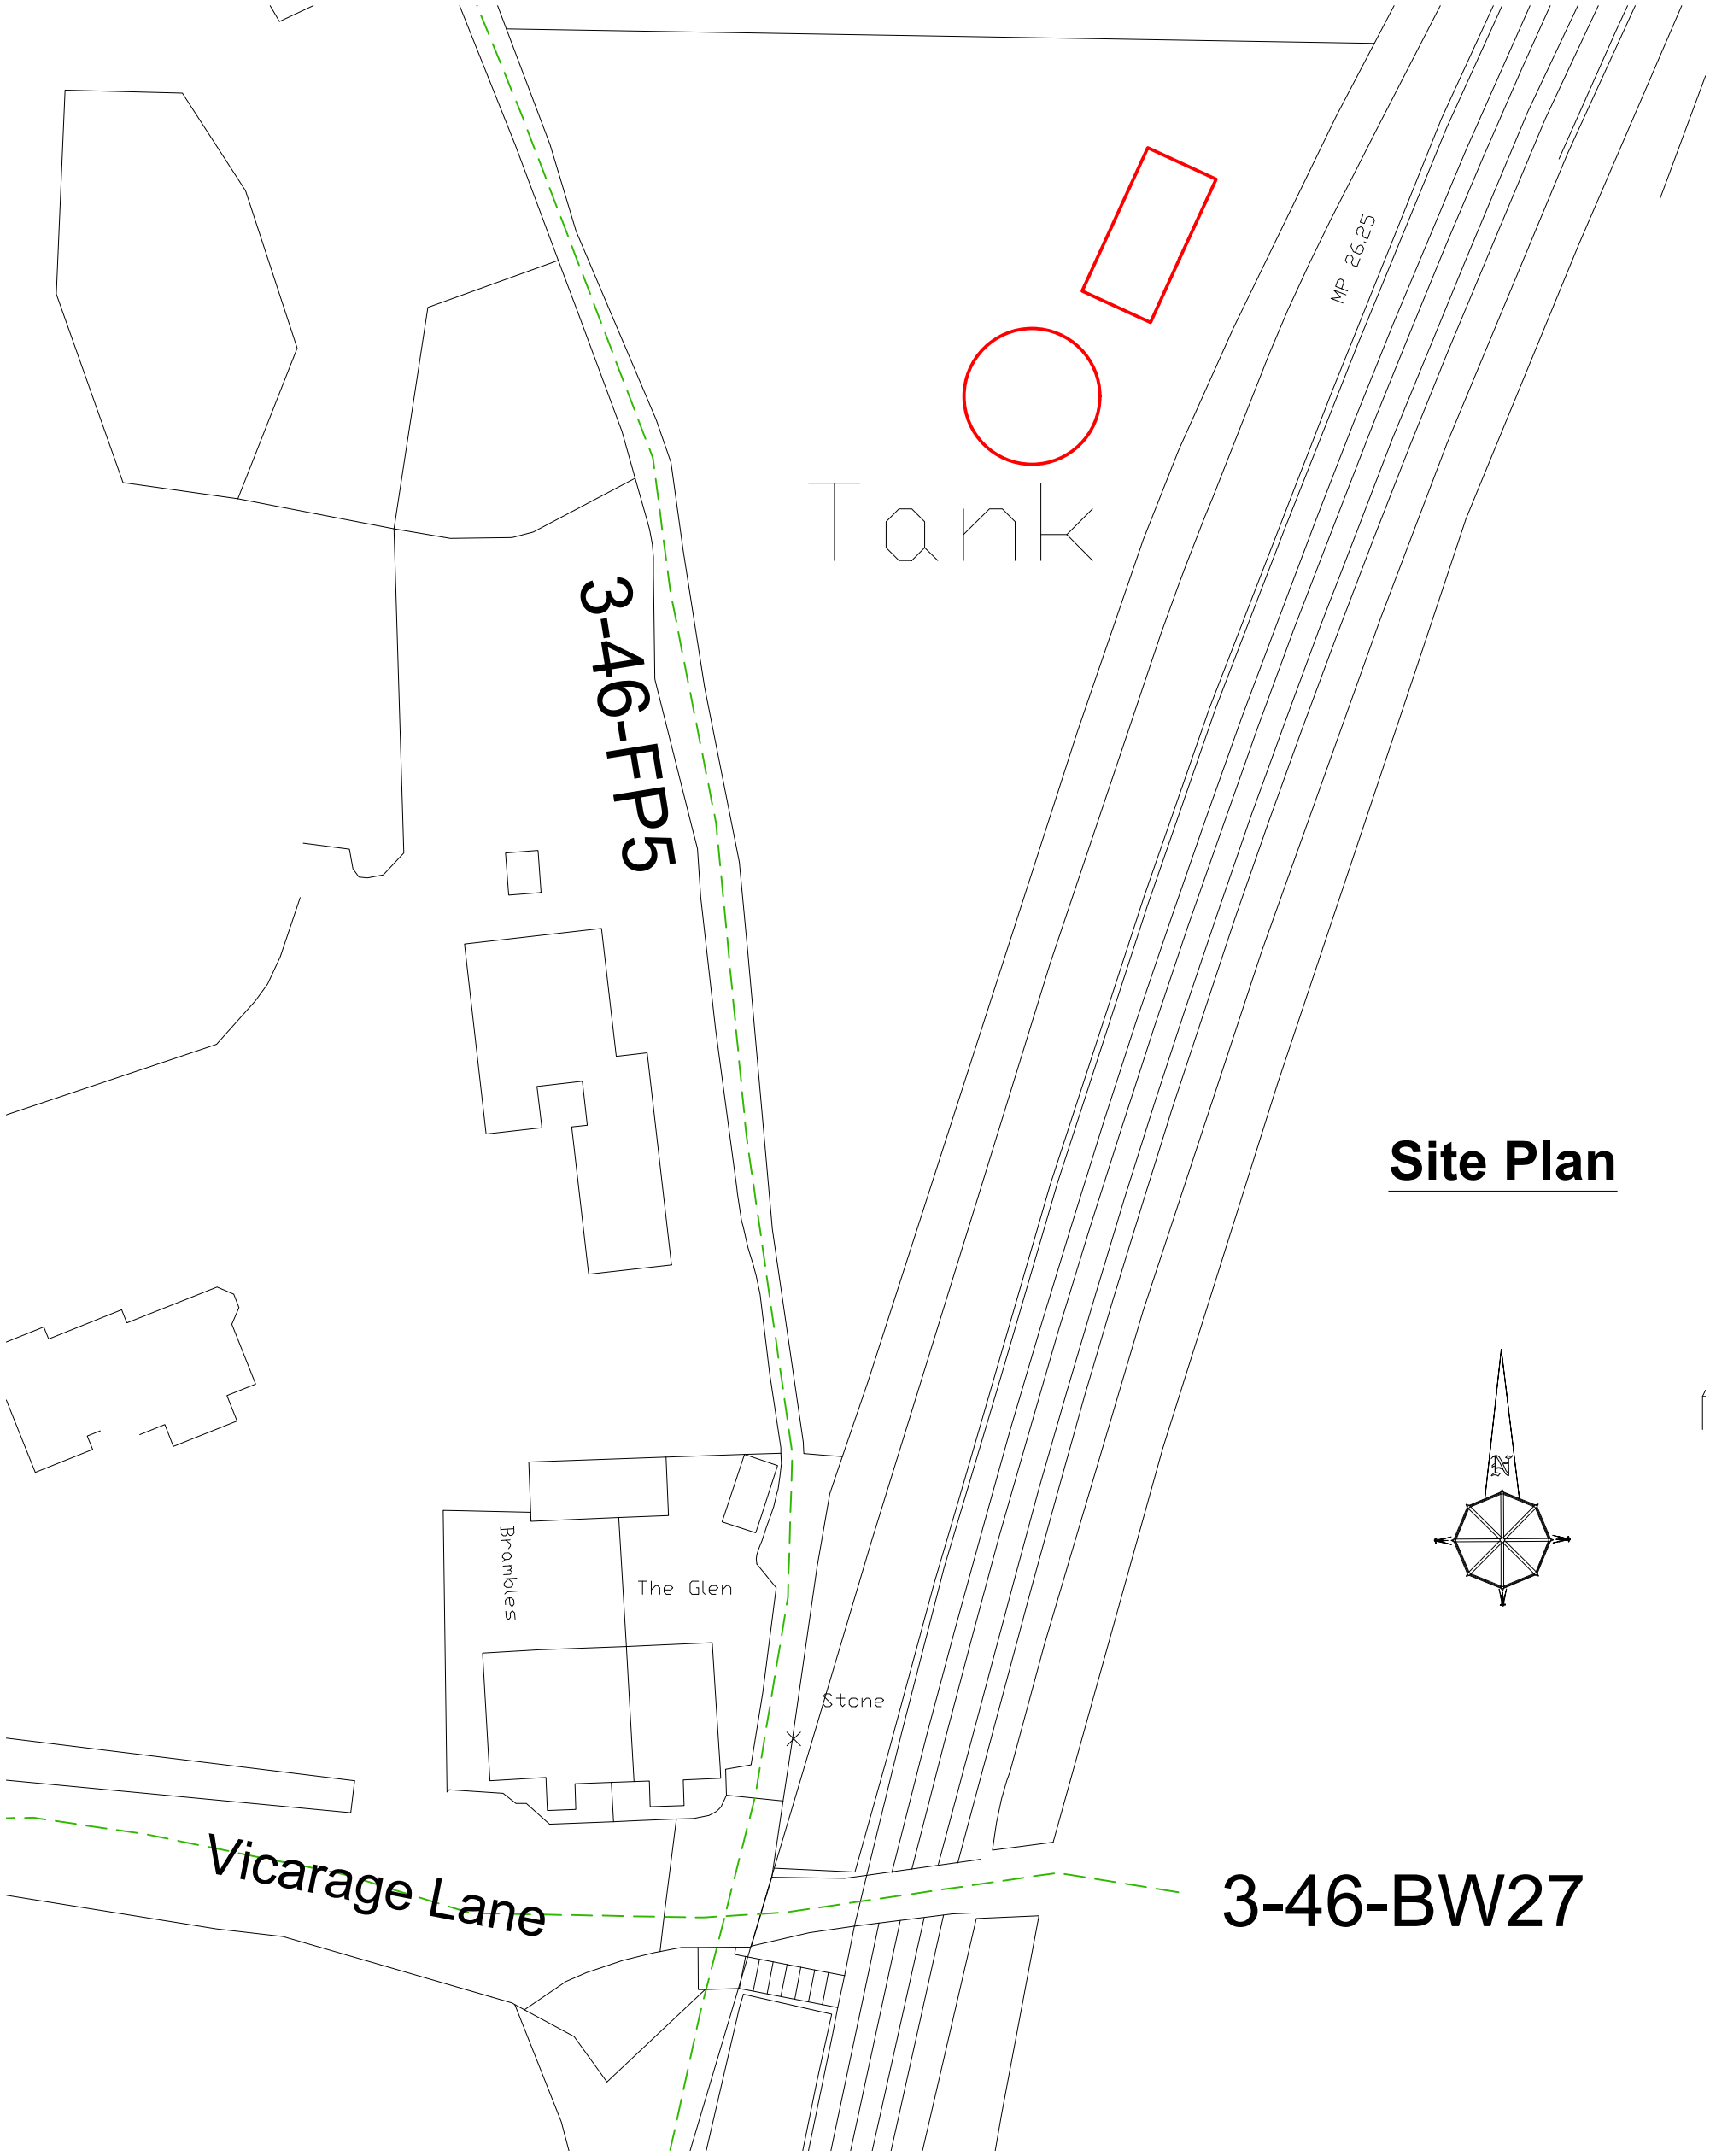


Site Plan

Gary Hoerty Associates

Gary Hoerty Associates Chartered Surveyors
Suite 9 - Grindleton Business Centre
The Spinney
Grindleton
Clitheroe
Lancashire BB7 4DH

T: 01200 449700
Email: info@ghaonline.co.uk

Project: (Rid/1216/3902/GH)

Planning - Prior Notification application for demolition of water tower and valve house at:

Land off Vicarage Lane
Wilpshire
Blackburn
BB1 9HY

Title: Site Plan		
Drawing No: Rid.1216.3902 - 02		**Drawn:** MP
Client: Mrs. M. Riding		
Date: 27.10.2026	**Scale:** 1:500 @ A3	
Amendments:		