


03 East Elevation
1 : 100



Key Plan
1 : 500

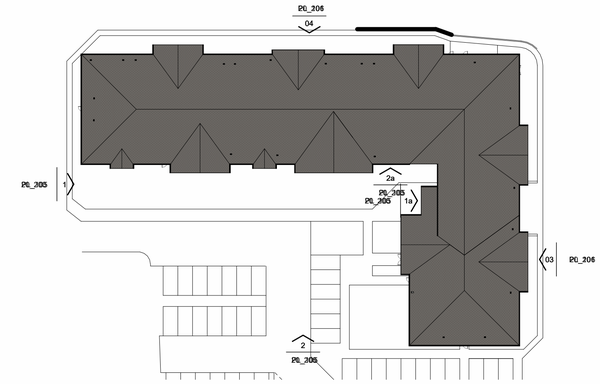

04 North Elevation
1 : 100

0m 2m 4m 6m 8m 10m

VISUAL SCALE 1:100

P1 12/08/2026 SL OB First Issue

rev	date	issued	checked	description

Accrington Road, Whalley

Elevations (cont)

title:
Accrington Road
Whalley

client:
Oakmere

scale:
@A1 As indicated

NIEMEN BLUME
Deck 2, The Waterscape
42 Leeds & Bradford Road
Kirkstall, Leeds, LS5 3EG
T: 0113 239 5400
office@niemenblume.co.uk

PL - Planning

client ref	job ref	UPRN	originator	zone	level	type	role	drawing no	revision
0072-001			ACR-NBA-	XX-	XX-	DR-	A-	PL_106	P1

subject to accurate measured survey

subject to structural review

DO NOT SCALE - ALL DIMENSIONS & LEVELS TO BE CHECKED ON SITE - THIS DRAWINGS IS COPYRIGHT