
E02 - EXISTING ROOF PLAN

Roof geometry from owner measurements and photographs; main dimensions shown. 1:25 at A3, print at 100%.

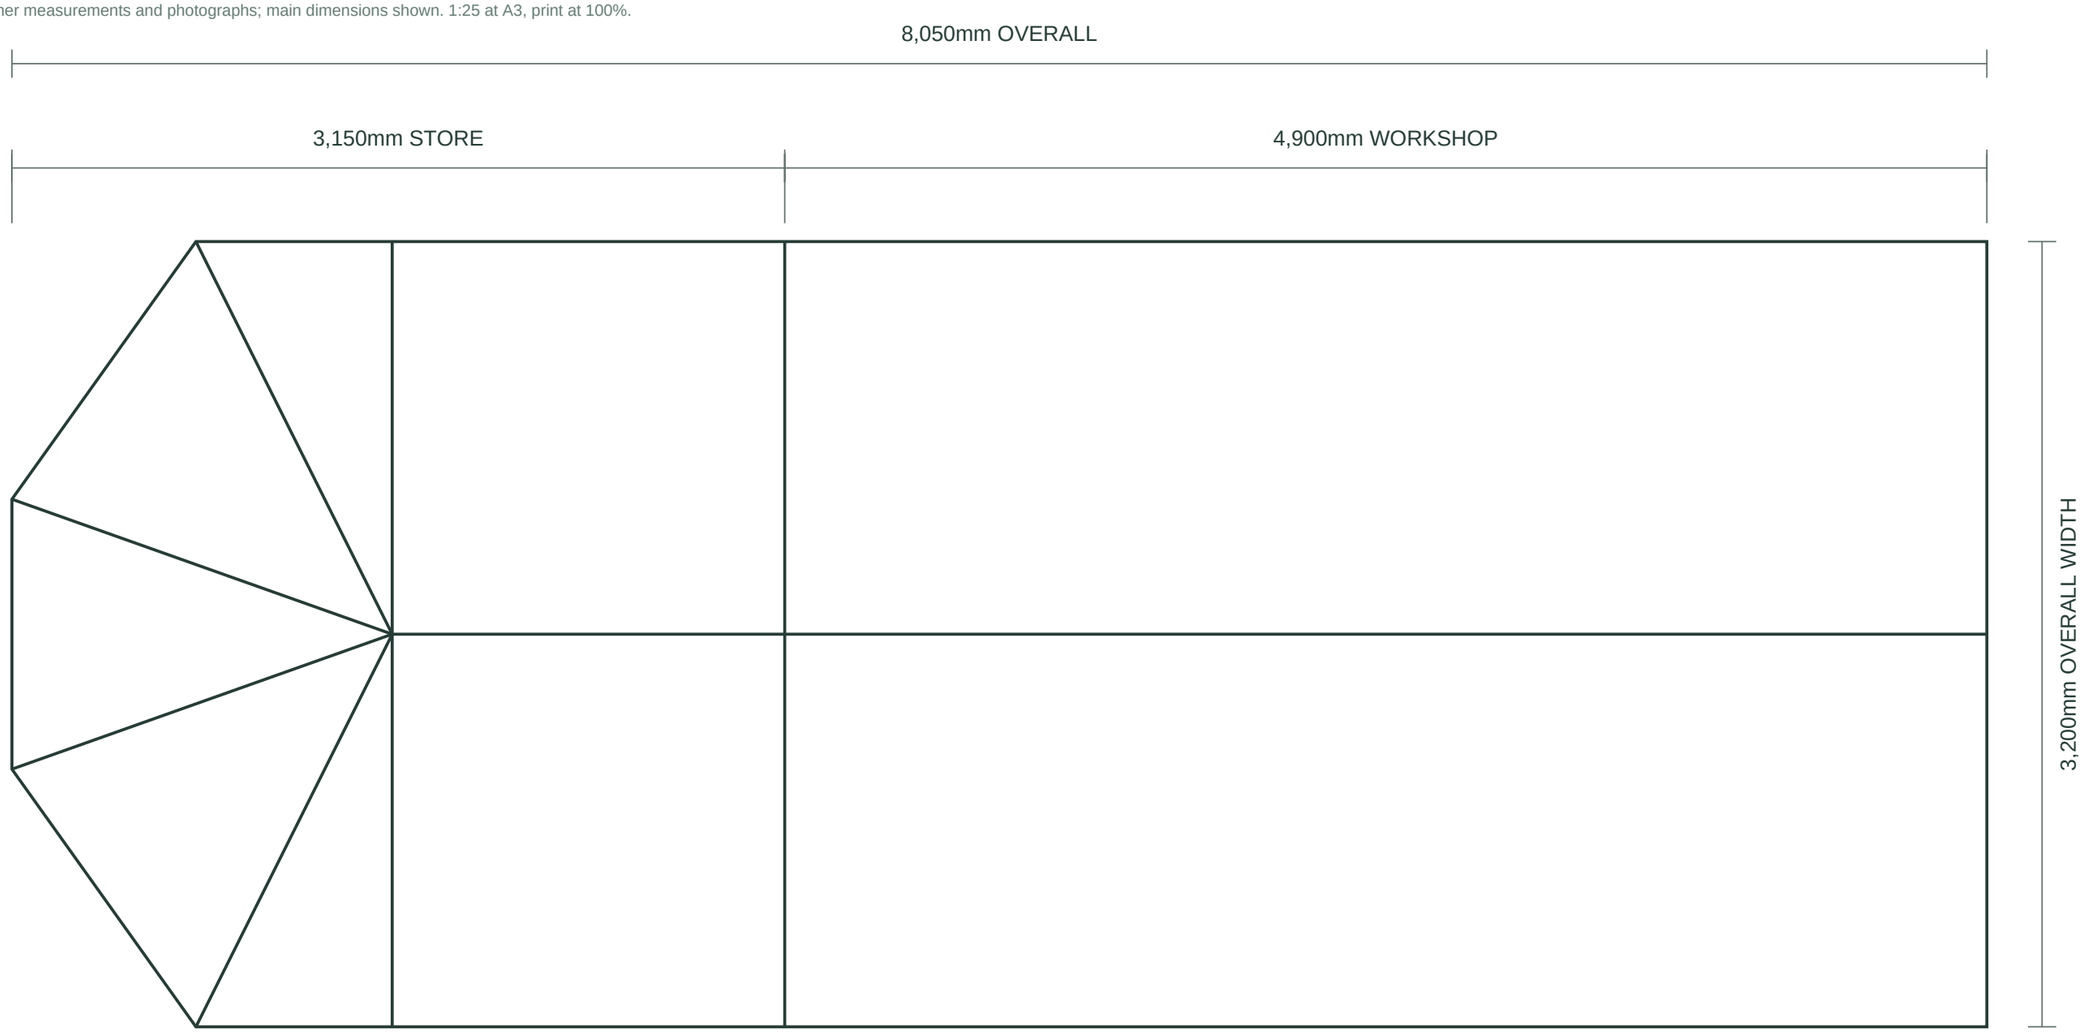

STORE - FACETED ROOF

Six roof sections around the convergence point; seams indicative.

Narrow raised ridge cap approx. 75mm wide; 100mm above 2,500mm main roof.

WORKSHOP - PITCHED ROOF

Central ridge continues to workshop end.

Workshop maximum ridge height approx. 2,400mm.

GRAPHIC SCALE 1:25

