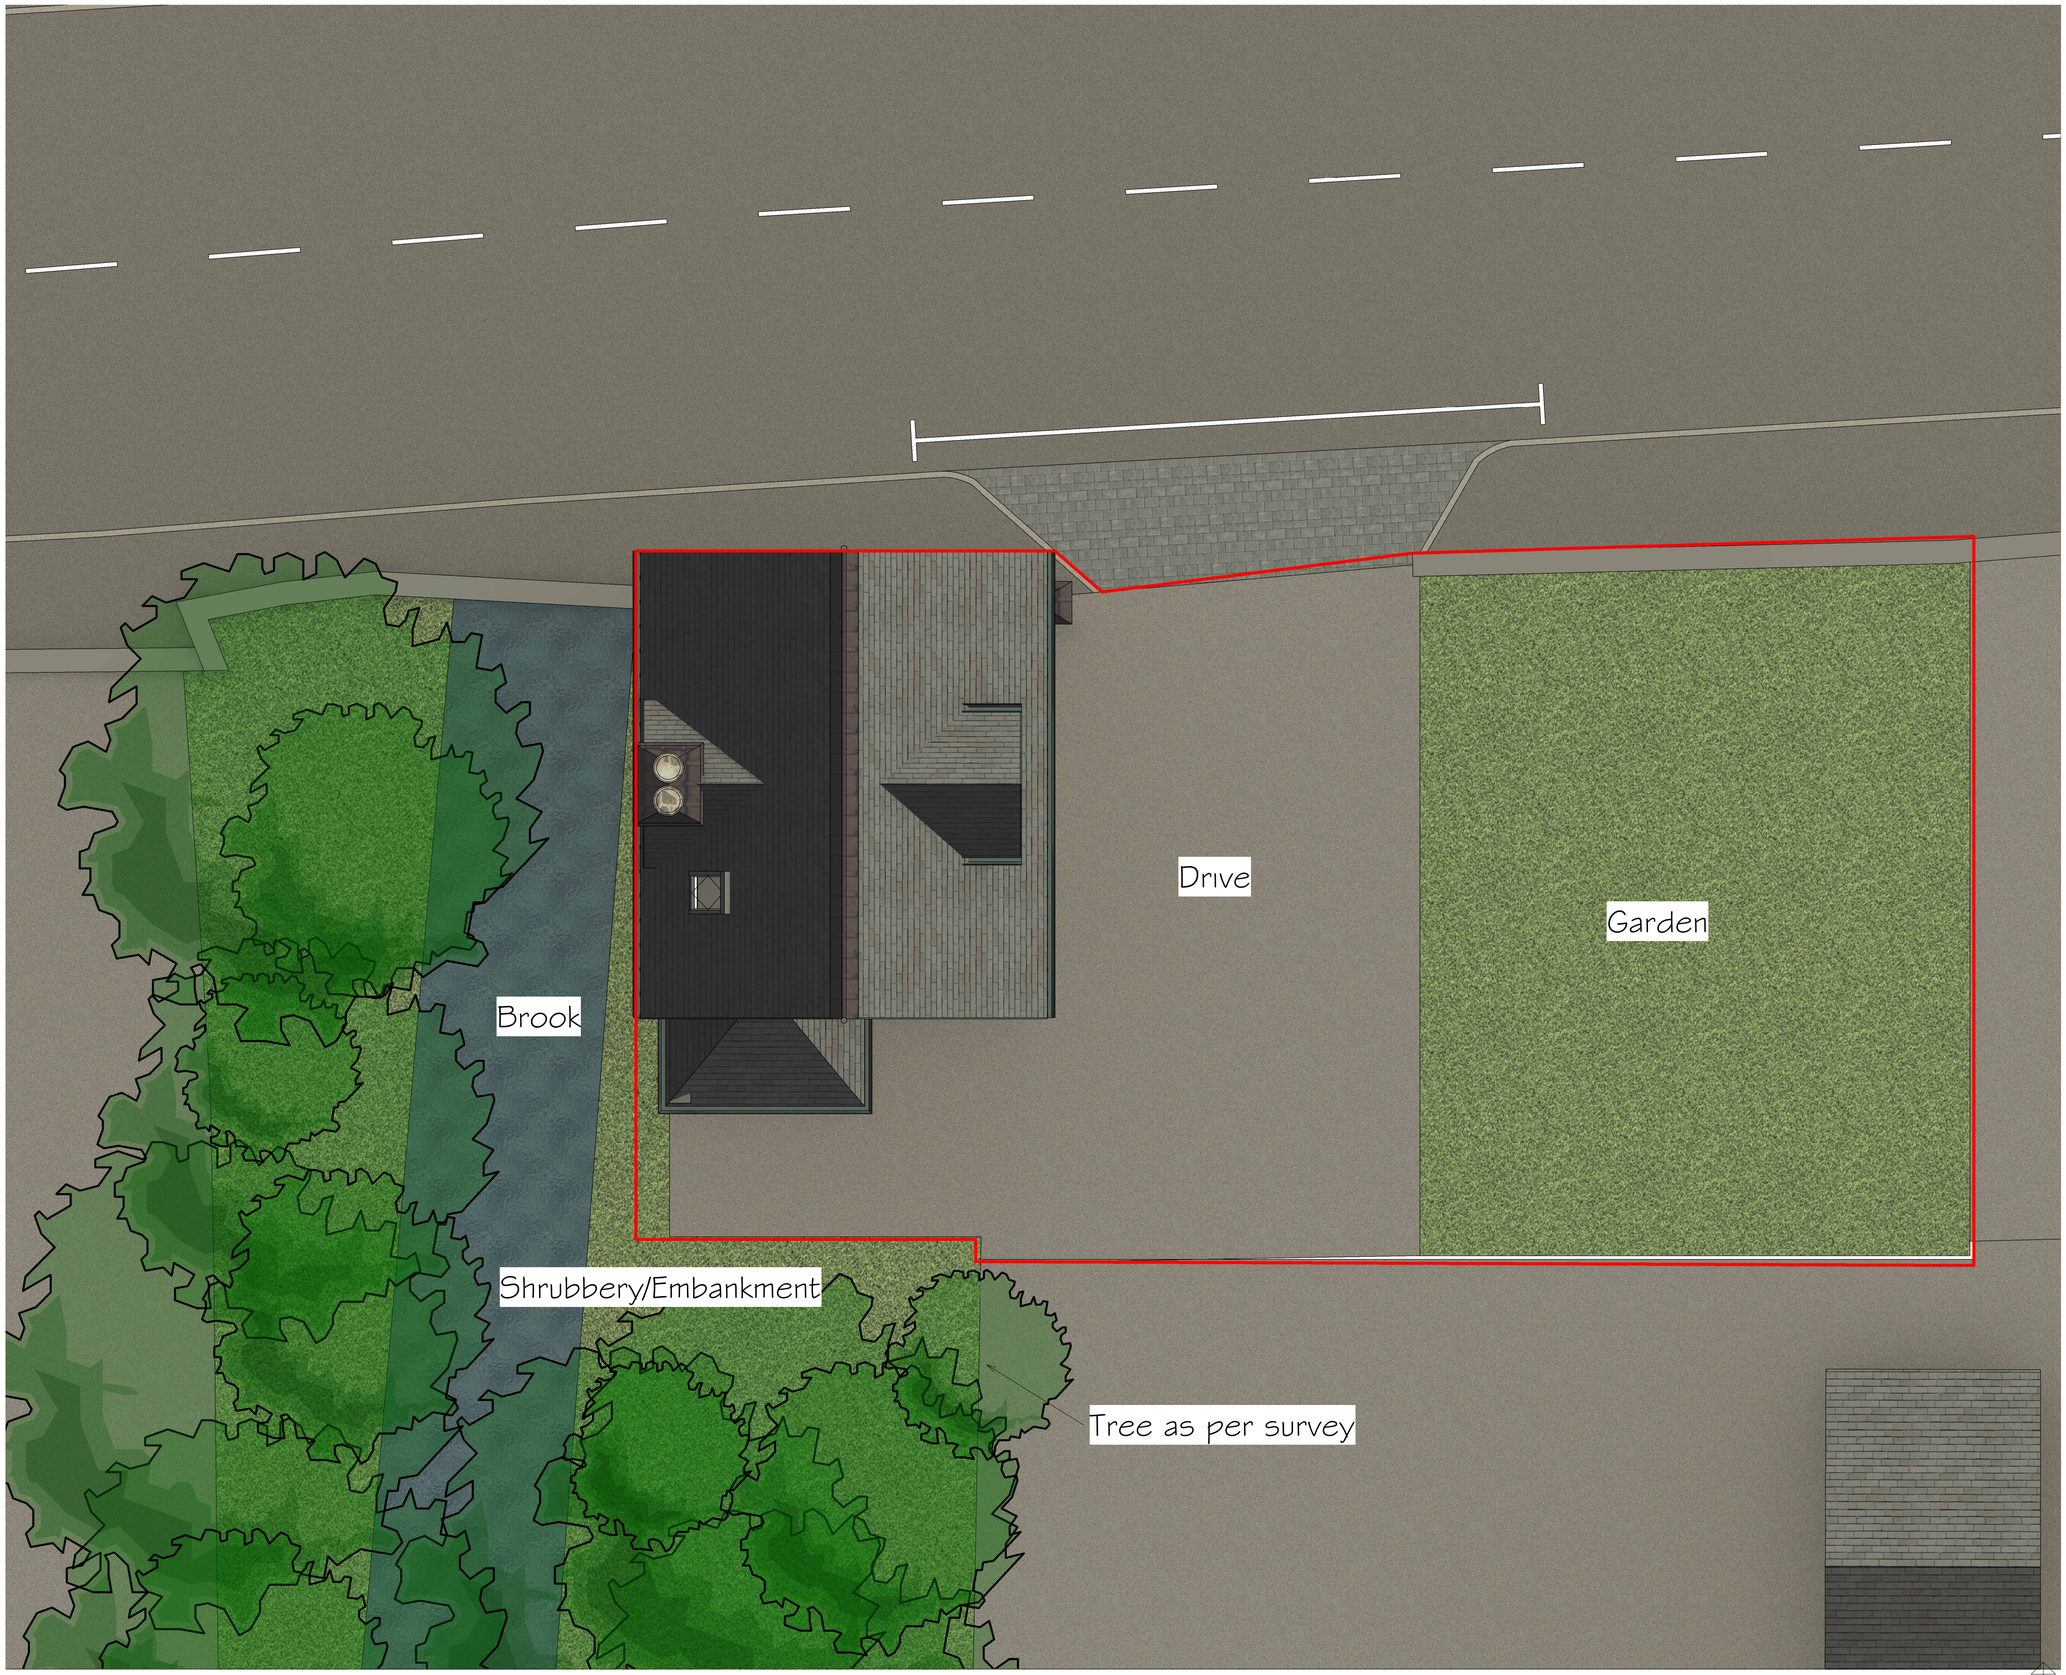


1 EXISTING SITE PLAN
1 : 50

Peter Hitchen
Architects

Marathon House
The Sidings Business Park
Whalley, BB7 9SE

01254 823 885

www.peterhitchenarchitects.co.uk

NOTES:

FOR THE LAWFUL DEVELOPMENT CERTIFICATE ONLY

No.	Description	Date

CLIENT: PETER BENTLEY
THE GATEHOUSE,
WHALLEY ROAD,
BARROW,
BB7 9AW

PROJECT: REAR EXTENSION

SHEET: EXISTING SITE PLAN

Project number	PHA/1167
Date	19/10/2026
Drawn by	OSJ
Checked by	PH

A1.1

Scale	1 : 50
Sheet size	A1