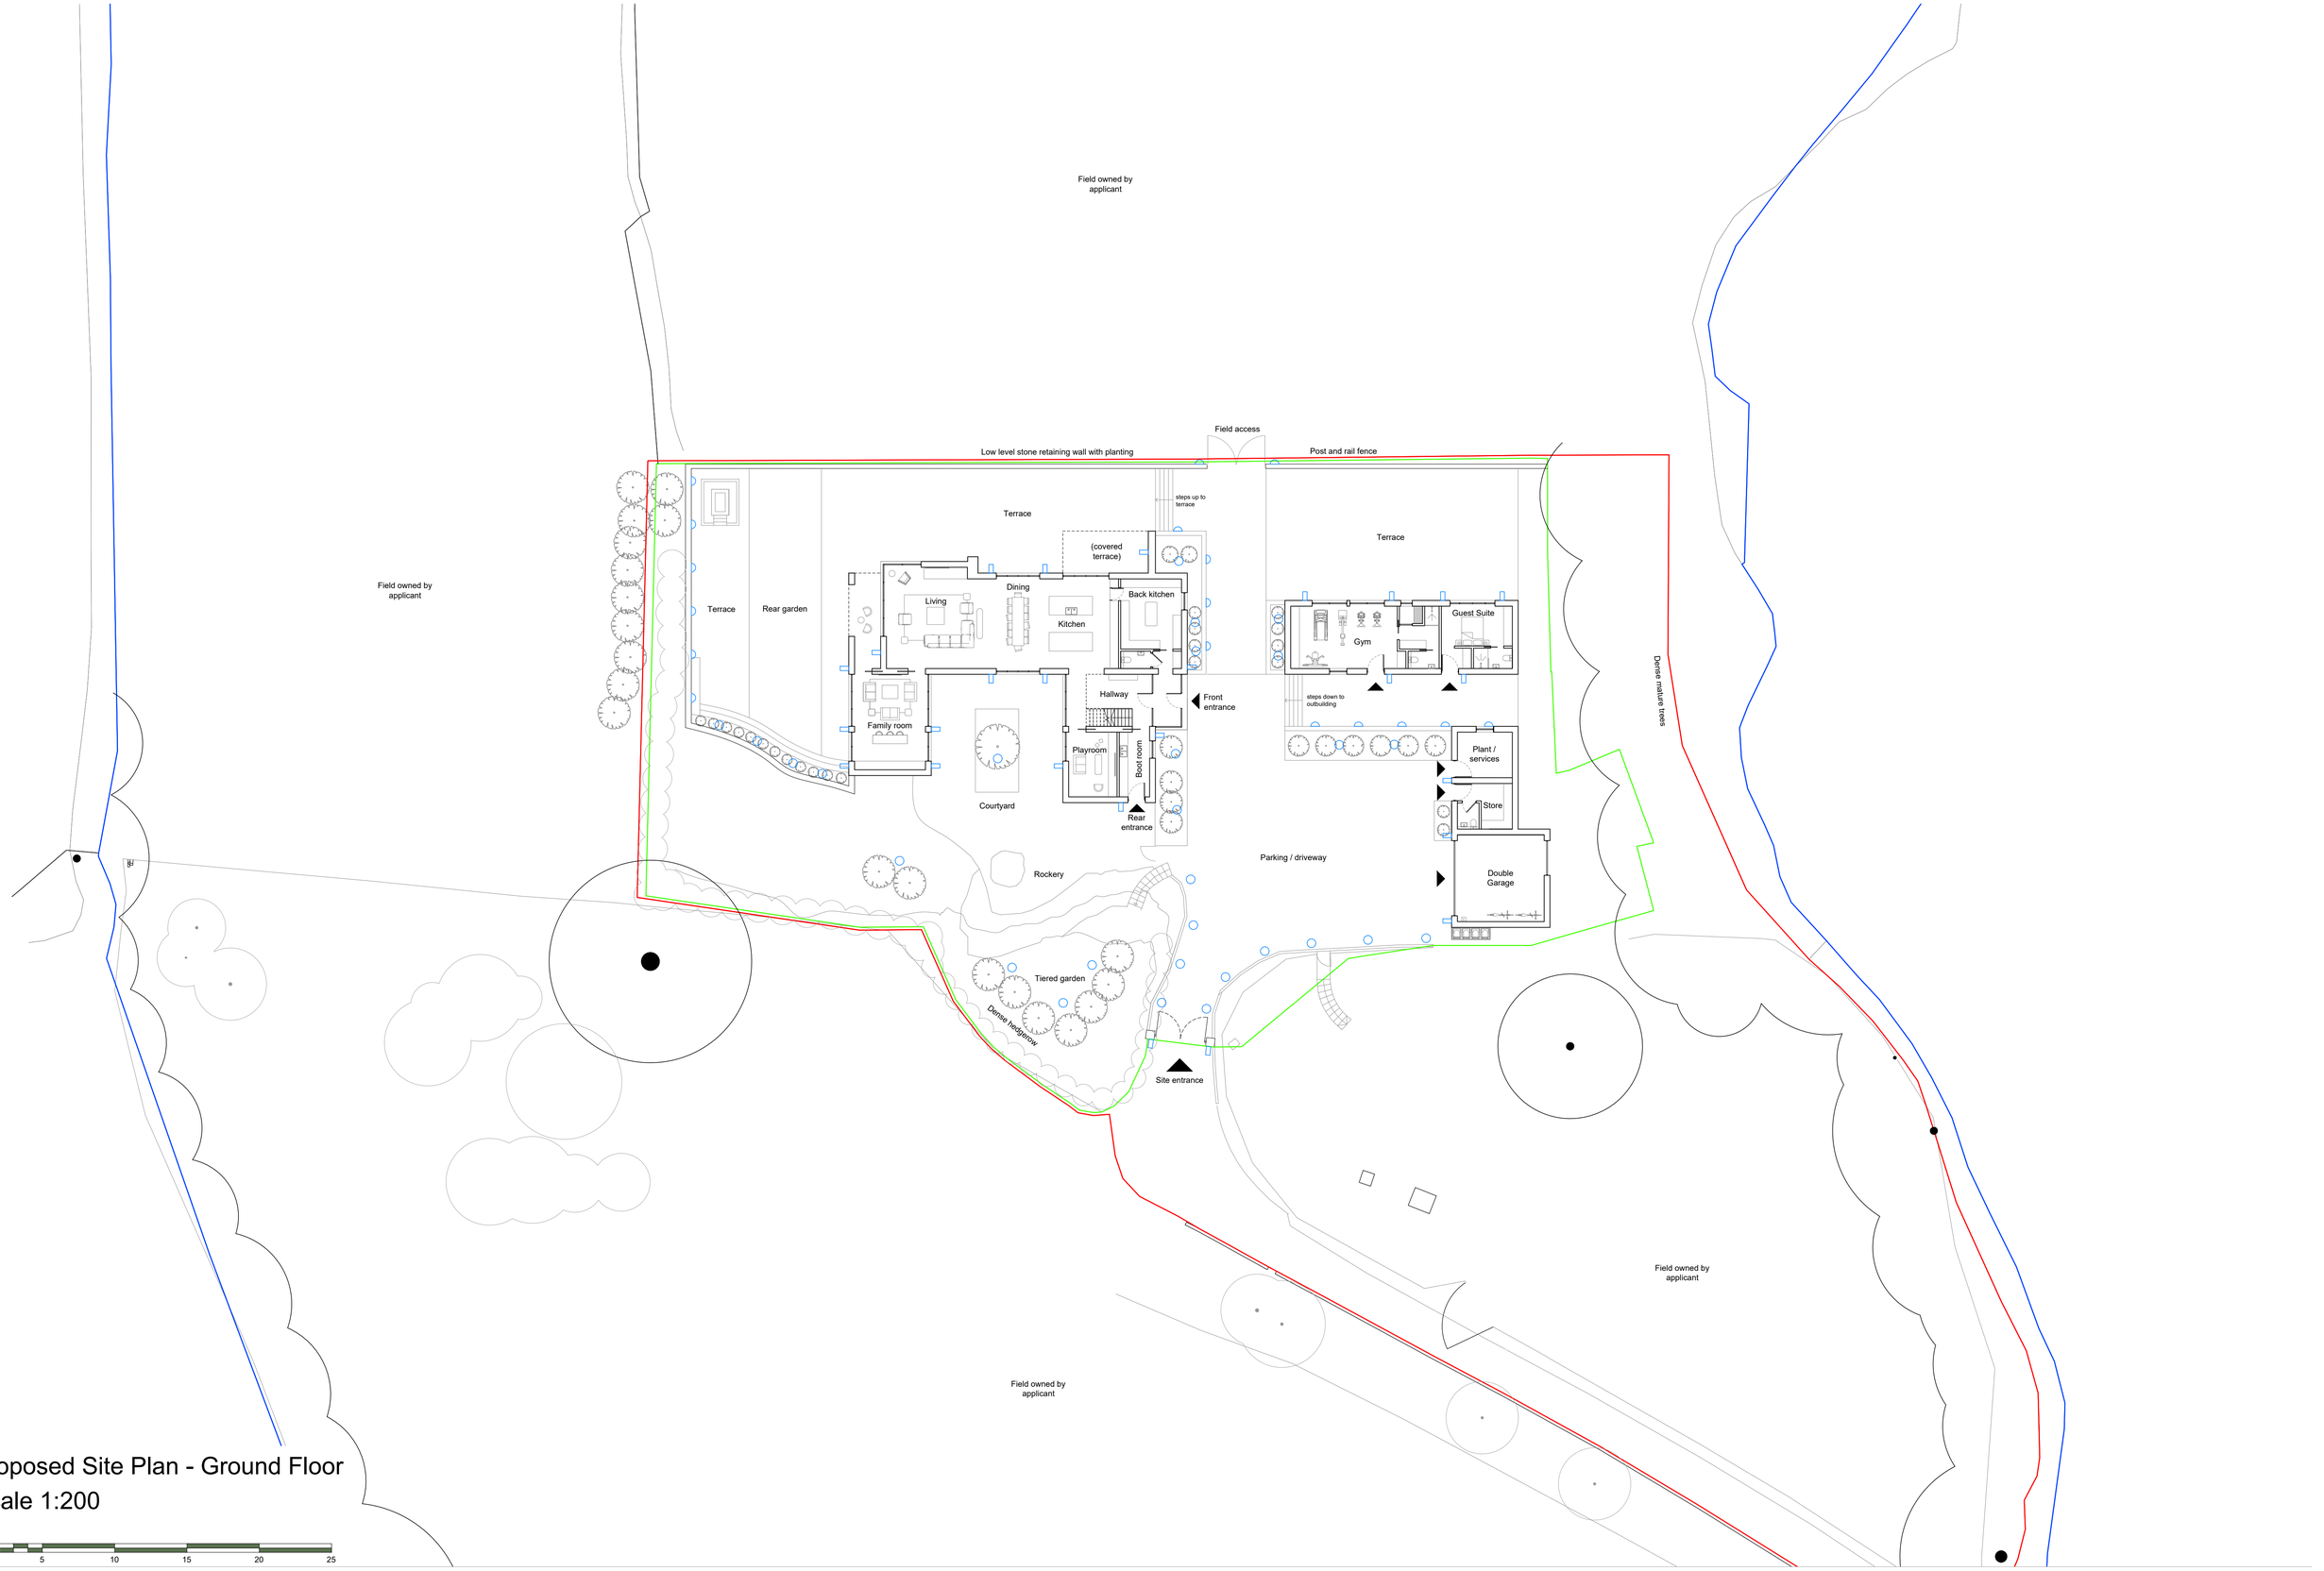


Proposed Site Plan - Ground Floor

Scale 1:200

1:200

0 5 10 15 20 25

Notes

This drawing, together with the design it illustrated, is copyright, and may not be reproduced in any form, without the written consent of Zara Moon Architects.

Do not scale off this drawing except for determination of basic layout - only figured dimensions to be used. All dimensions to be checked on site

Key

- Ownership Boundary
- Land also owned by Applicant
- Ground uplight
- Wall light
- Garden wall light

Icons shown for position and do not represent scale

Zara Moon ARCHITECTS

RIBA | Chartered Practice

Project Name	Rose Hill Farm
Project No.	219.25
Stage	Planning Conditions
Proposed Lighting Layout	01
Scale	1:200 @ A1
Date	September 2026
Rev	--
Drawn	RP