
NOTES:
1: This drawing is for Planning Application purposes only

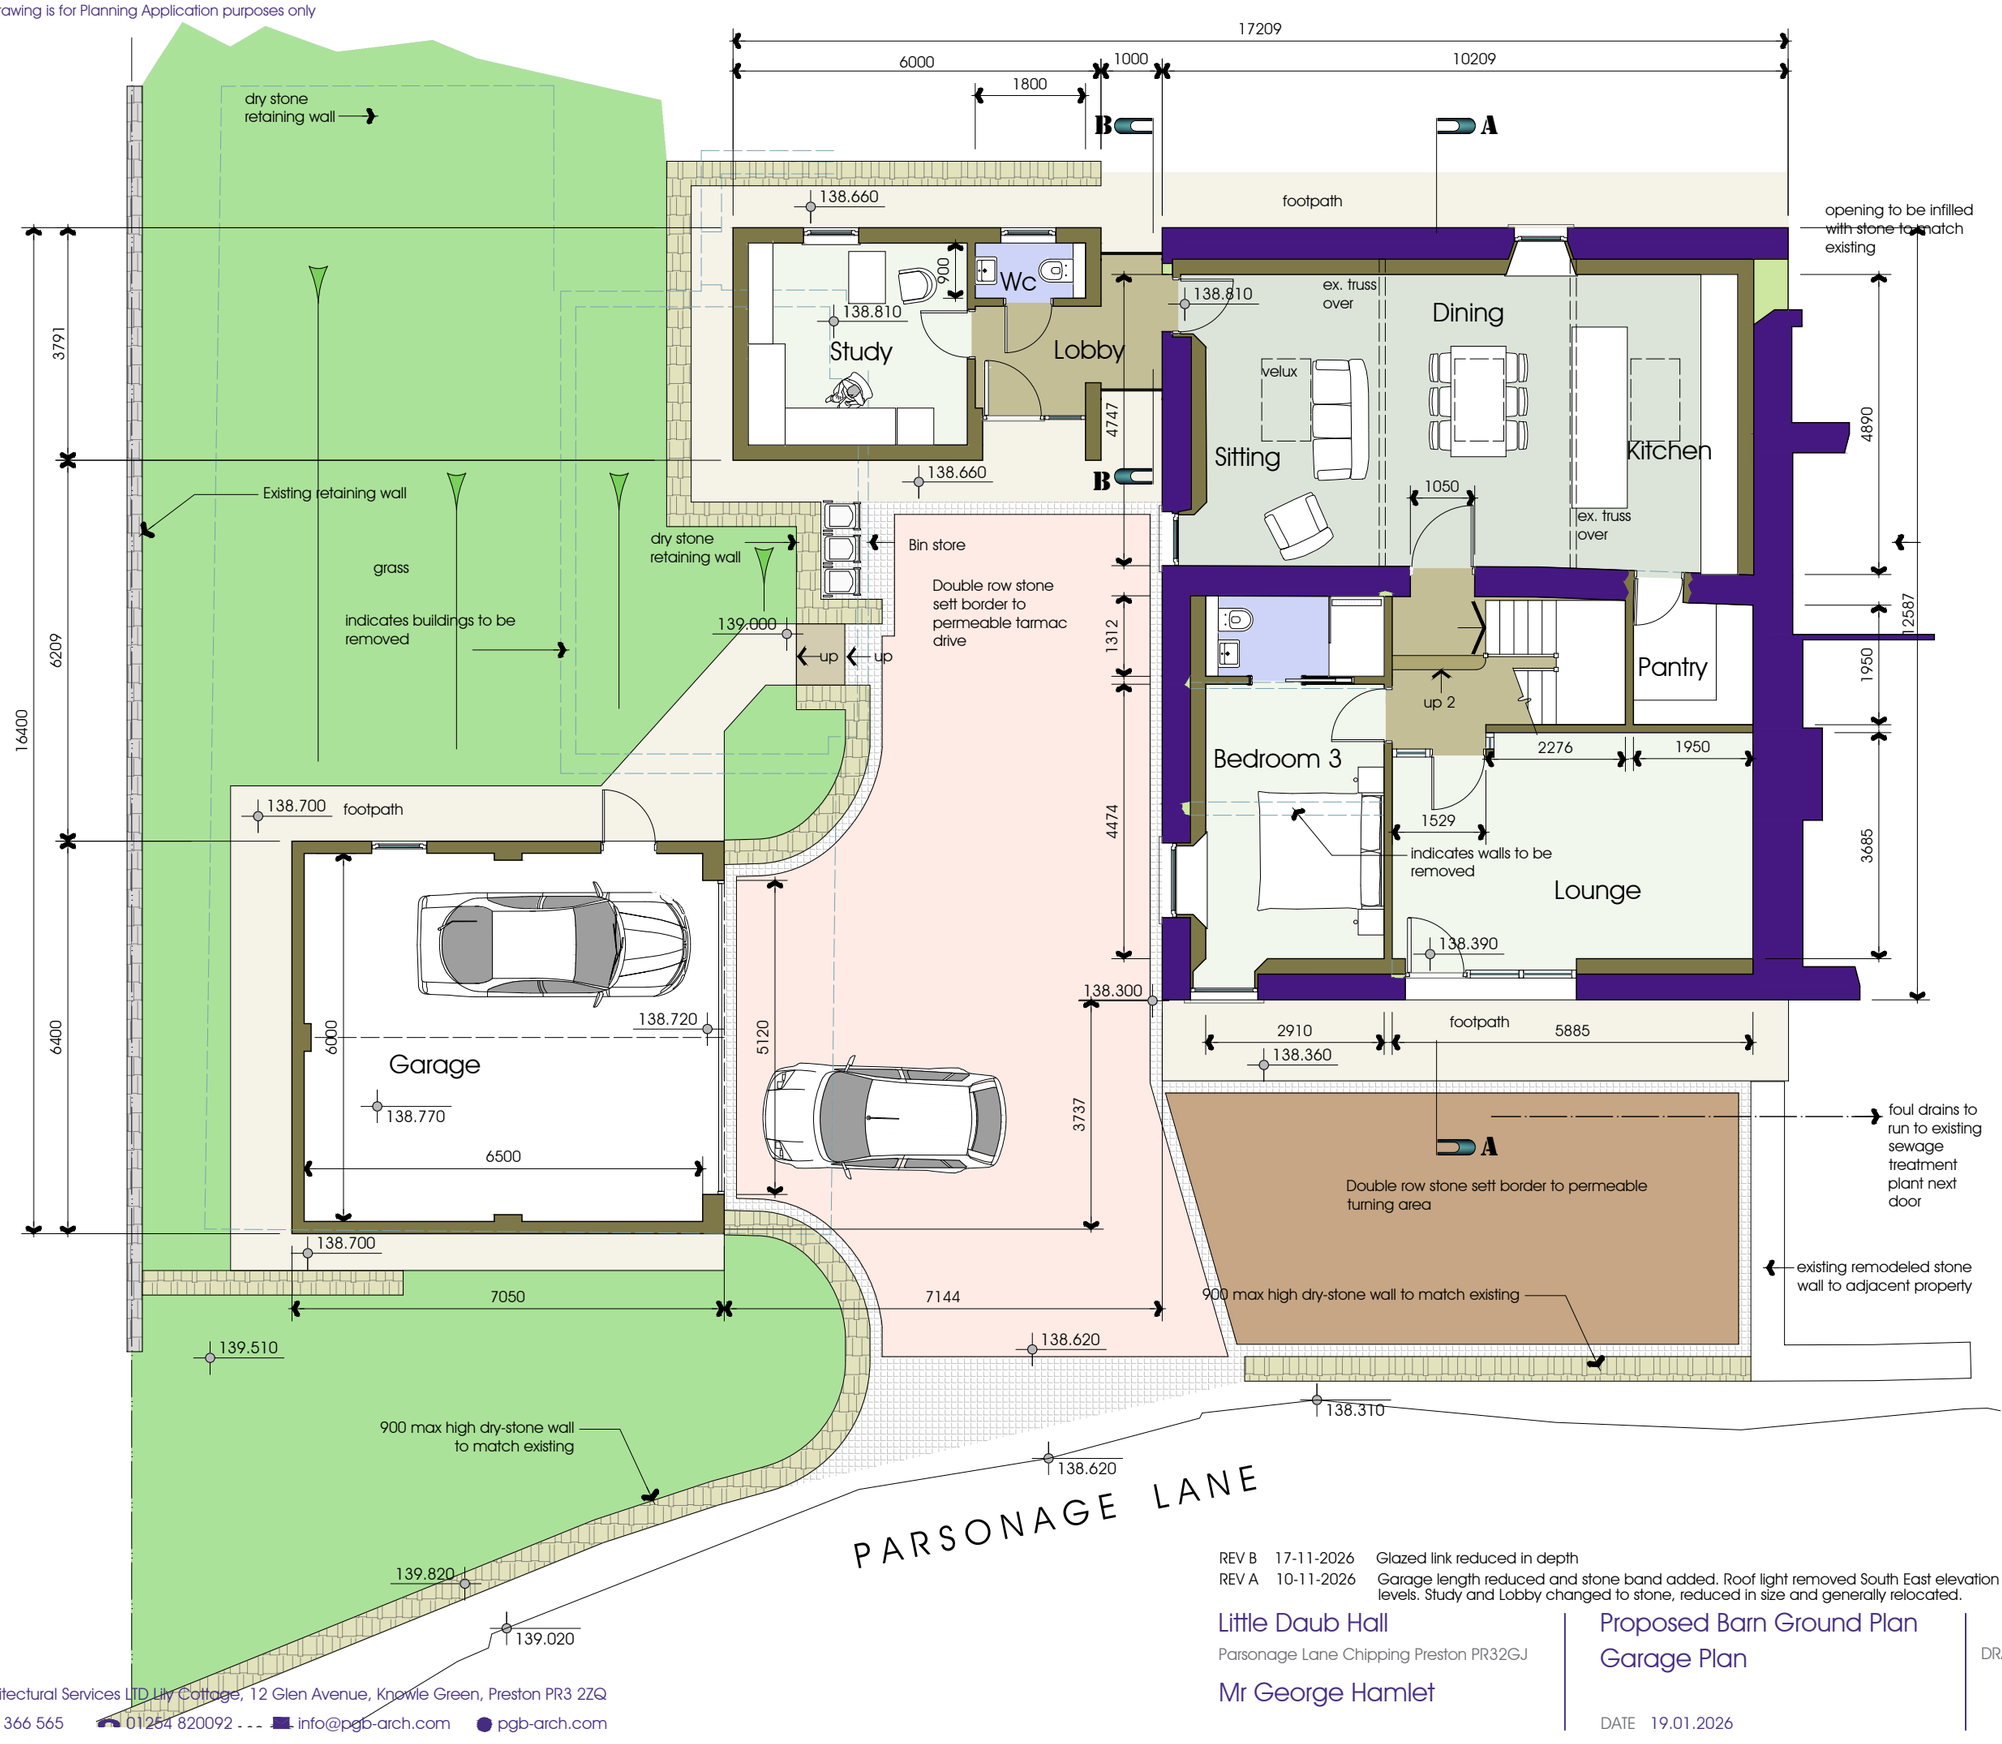

REV B 17-11-2026 Glazed link reduced in depth
REV A 10-11-2026 Garage length reduced and stone band added. Roof light removed South East elevation and relocated to North West elevation to maintain daylight levels. Study and Lobby changed to stone, reduced in size and generally relocated.

Little Daub Hall
Parsonage Lane Chipping Preston PR32GJ
Mr George Hamlet

Proposed Barn Ground Plan
Garage Plan


DATE 19.01.2026

JOB NO. 3420
DRAWING NO. 023
REVISION B
SCALE 1:100 @ A3


PGB ARCHITECTURAL SERVICES LTD

PGB Architectural Services LTD Lily Cottage, 12 Glen Avenue, Knowle Green, Preston PR3 2ZQ
07866 366 565 01254 820092 info@pgb-arch.com pgb-arch.com

NOTES:
1: This drawing is for Planning Application purposes only

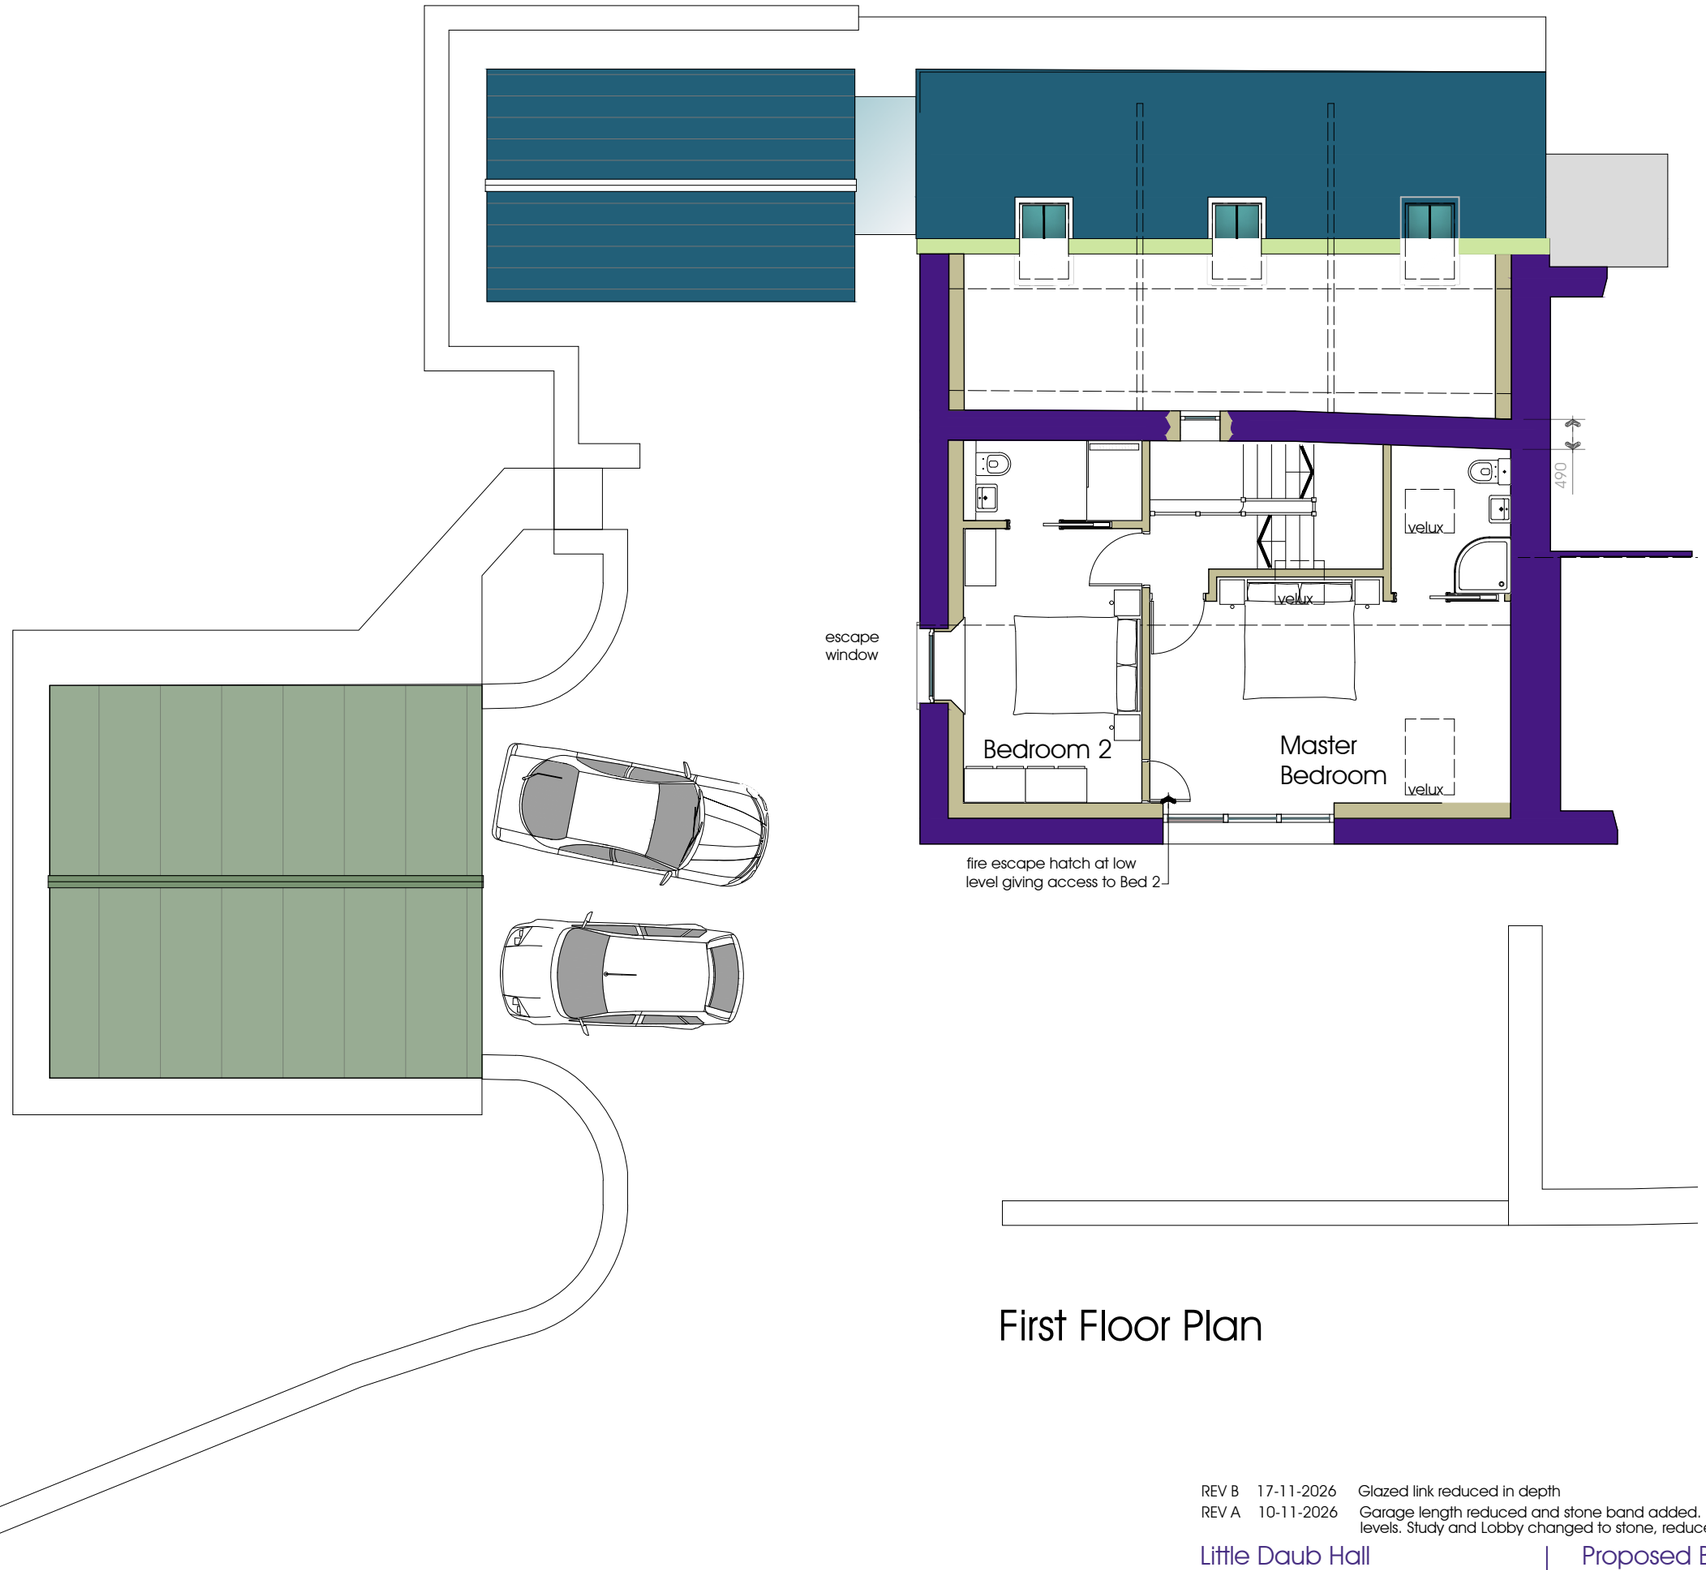

First Floor Plan

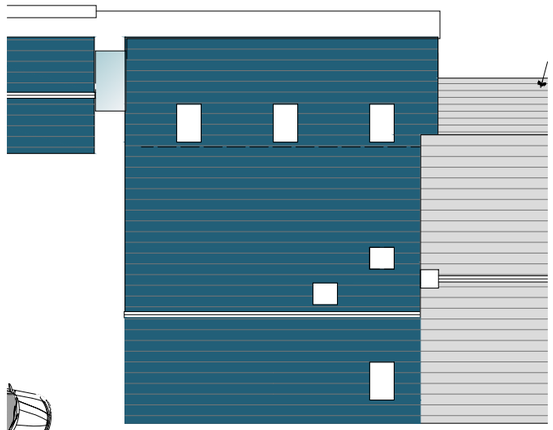

Roof Plan

REV B 17-11-2026 Glazed link reduced in depth
REV A 10-11-2026 Garage length reduced and stone band added. Roof light removed South East elevation and relocated to North West elevation to maintain daylight levels. Study and Lobby changed to stone, reduced in size and generally relocated.

Little Daub Hall
Parsonage Lane Chipping Preston PR32GJ
Mr George Hamlet


Proposed Barn First Floor Plan
Barn Roof Plan

DATE 19.01.2026


JOB NO. 3420
DRAWING NO. 024
REVISION B
SCALE 1:100, 200 @ A3

PGB Architectural Services LTD Lily Cottage, 12 Glen Avenue, Knowle Green, Preston PR3 2ZQ
07866 366 565 01254 820092 info@pgb-arch.com pgb-arch.com


NOTES:
1: This drawing is for Planning Application purposes only

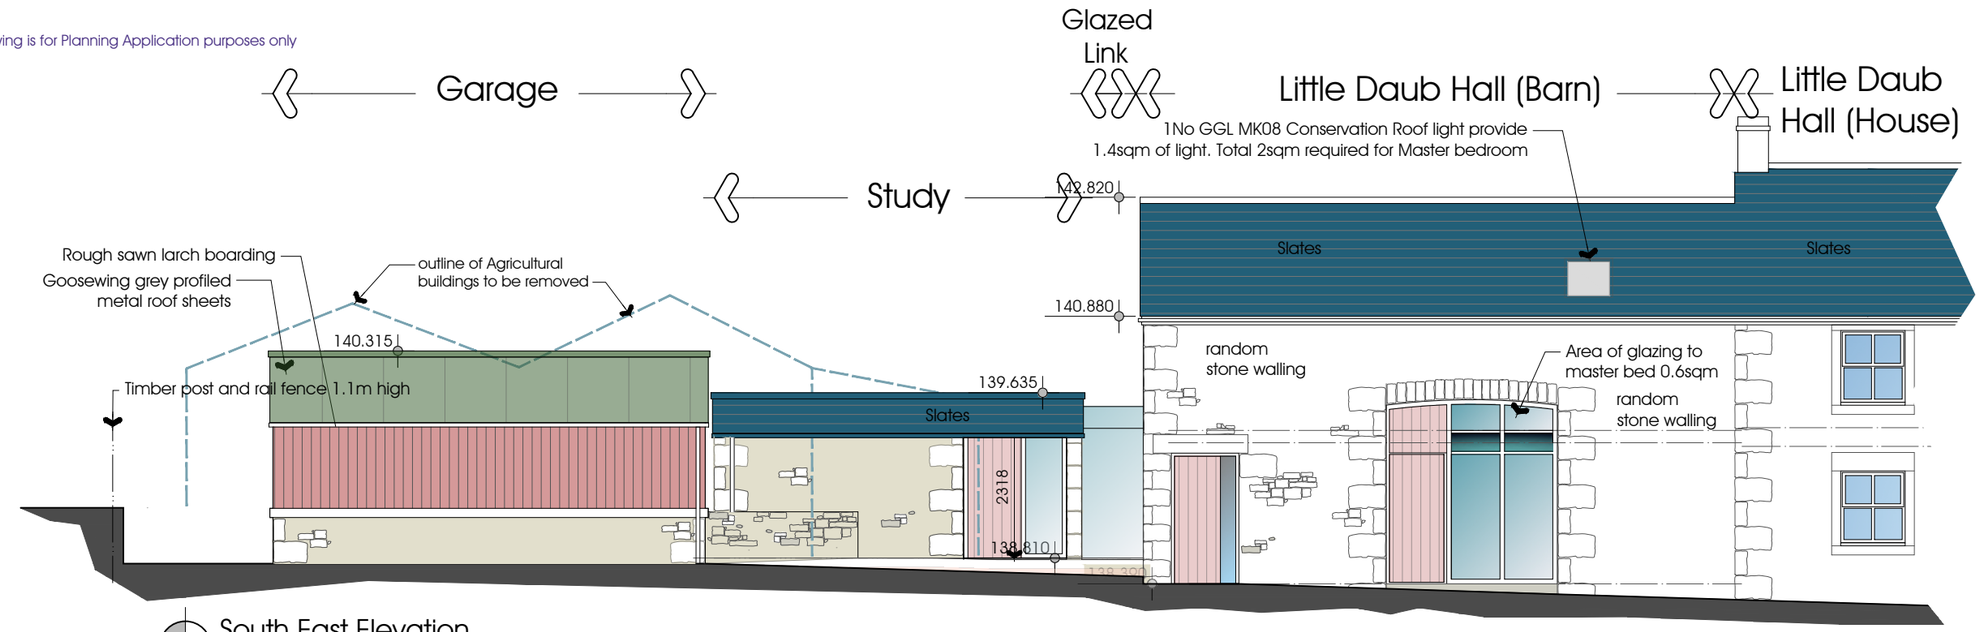


South East Elevation
scale 1:100
0 1 2 3 4 5m

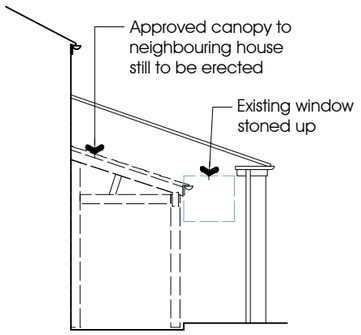

NE Elevation Barn
scale 1:100
0 1 2 3 4

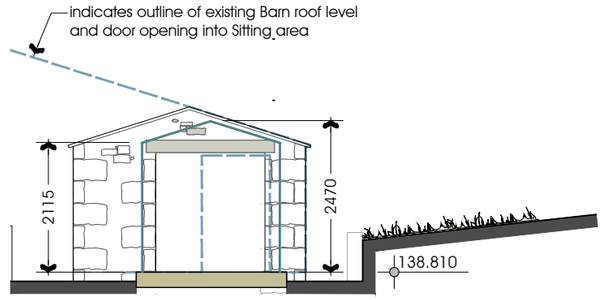

Section B . . B
scale 1:100
0 1 2 3 4 5m

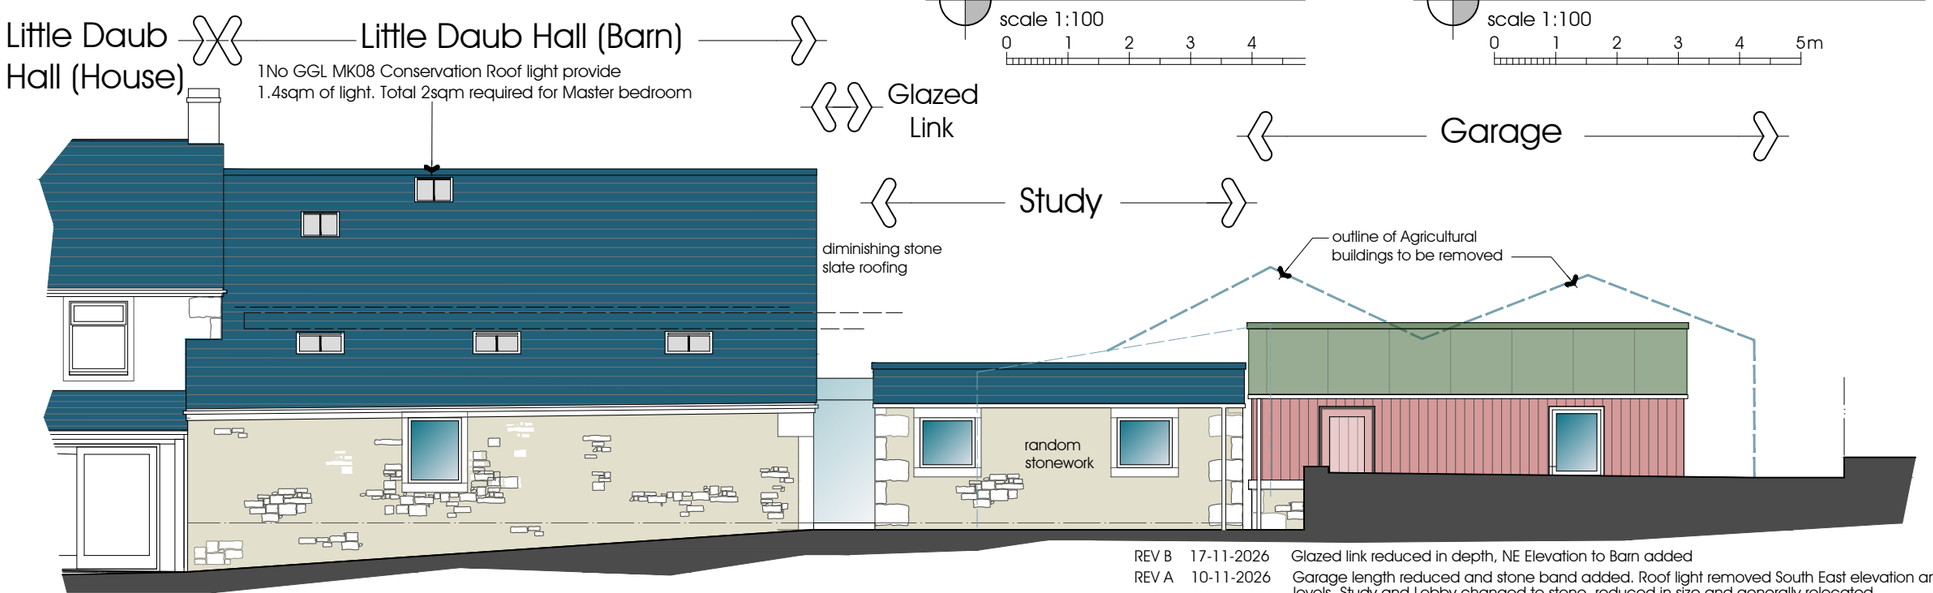

North West Elevation
scale 1:100

REV B 17-11-2026 Glazed link reduced in depth, NE Elevation to Barn added
REV A 10-11-2026 Garage length reduced and stone band added. Roof light removed South East elevation and relocated to North West elevation to maintain daylight levels. Study and Lobby changed to stone, reduced in size and generally relocated.

Little Daub Hall
Parsonage Lane Chipping Preston PR32GJ
Mr George Hamlet


Proposed Barn Elevations
DATE 19.01.2026

JOB NO. 3420
DRAWING NO. 025
REVISION B
SCALE 1:100 @ A3


PGB Architectural Services LTD Lily Cottage, 12 Glen Avenue, Knowle Green, Preston PR3 2ZQ
07866 366 565 01254 820092 info@pgb-arch.com pgb-arch.com

PGB ARCHITECTURAL SERVICES LTD


NOTES:
1: This drawing is for Planning Application purposes only

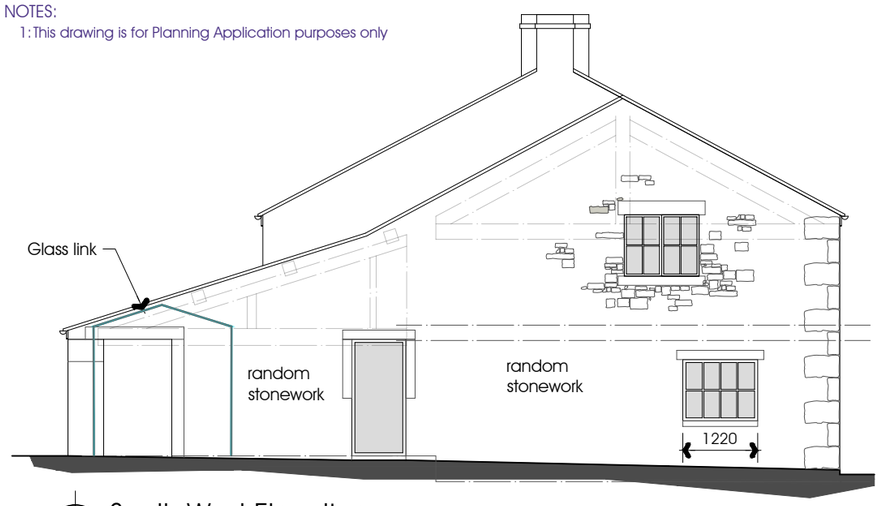


South West Elevation
scale 1:100
0 1 2 3 4 5m

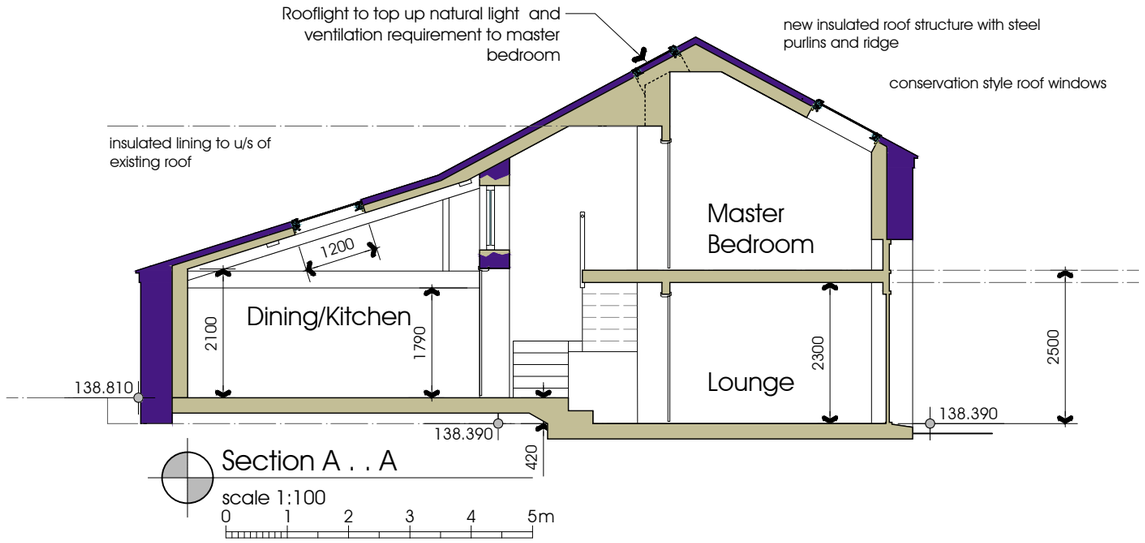


Section A . . A
scale 1:100
0 1 2 3 4 5m

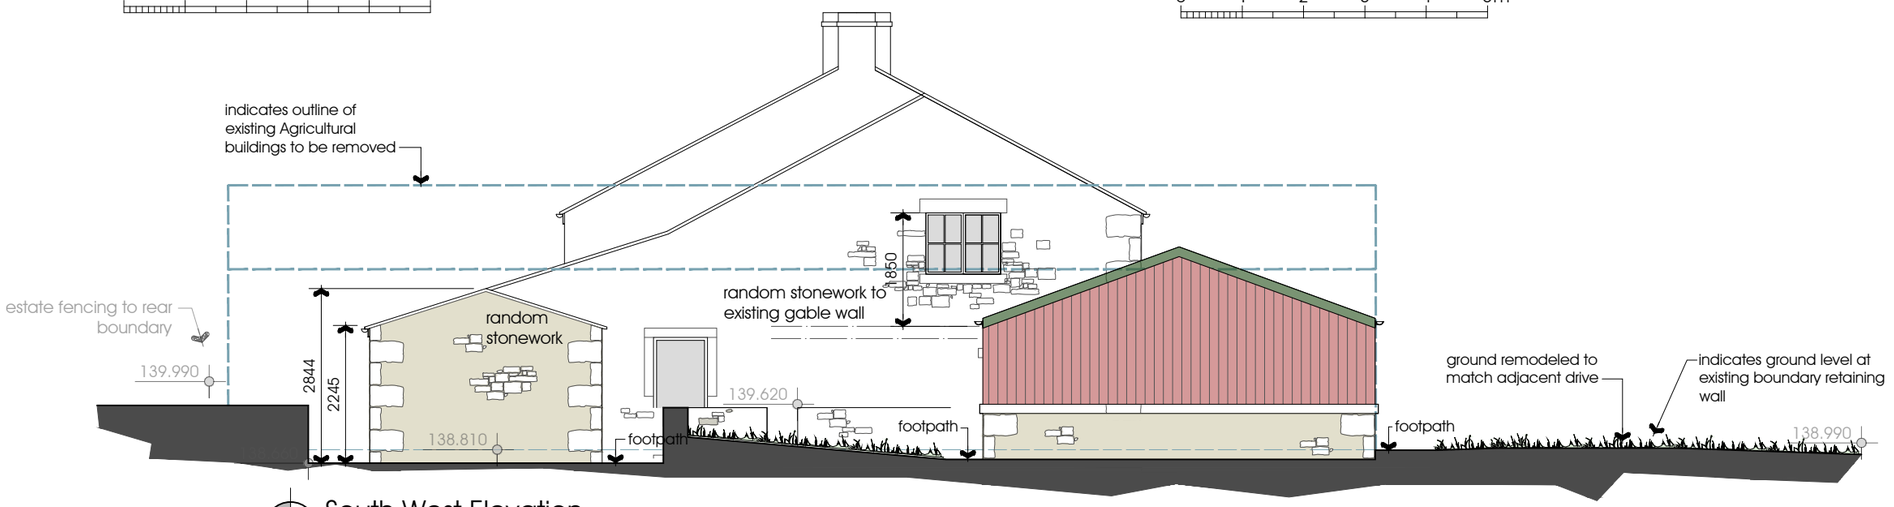


South West Elevation
scale 1:100

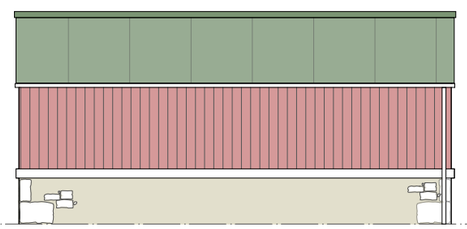

South East Elevation
scale 1:100

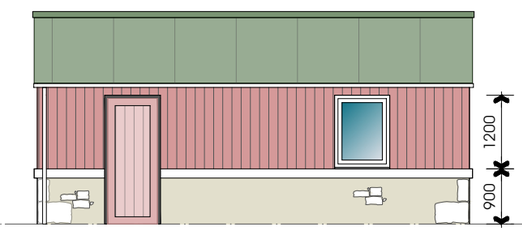

North West Elevation
scale 1:100
0 1 2 3 4 5m

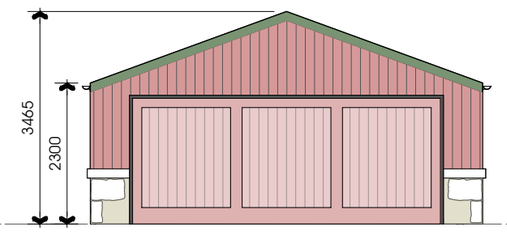

North East Elevation
scale 1:100

REV B 17-11-2026 Glazed link reduced in depth
REV A 10-11-2026 Garage length reduced and stone band added. Roof light removed South East elevation and relocated to North West elevation to maintain daylight levels. Study and Lobby changed to stone, reduced in size and generally relocated.

Little Daub Hall
Parsonage Lane Chipping Preston PR32GJ
Mr George Hamlet


Proposed Barn Elevations
Proposed Garage Elevations
Typical Section
DATE 19.01.2026


JOB NO. 3420
DRAWING NO. 026
REVISION B
SCALE 1:100 @ A3

PGB Architectural Services LTD Lily Cottage, 12 Glen Avenue, Knowle Green, Preston PR3 2ZQ
07866 366 565 01254 820092 info@pgb-arch.com pgb-arch.com

PGB ARCHITECTURAL SERVICES LTD

NOTES:
1: This drawing is for Planning Application purposes only

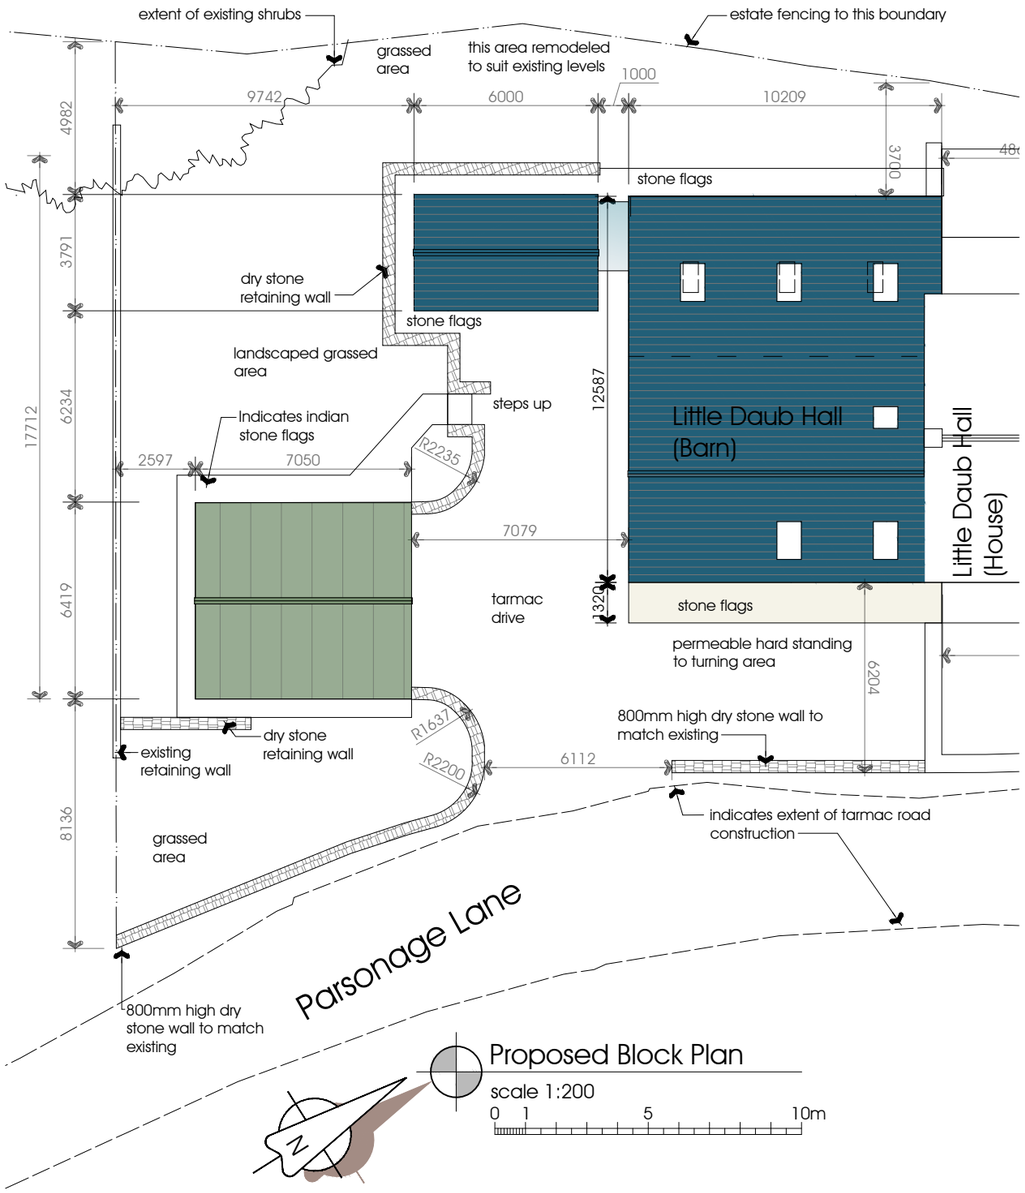

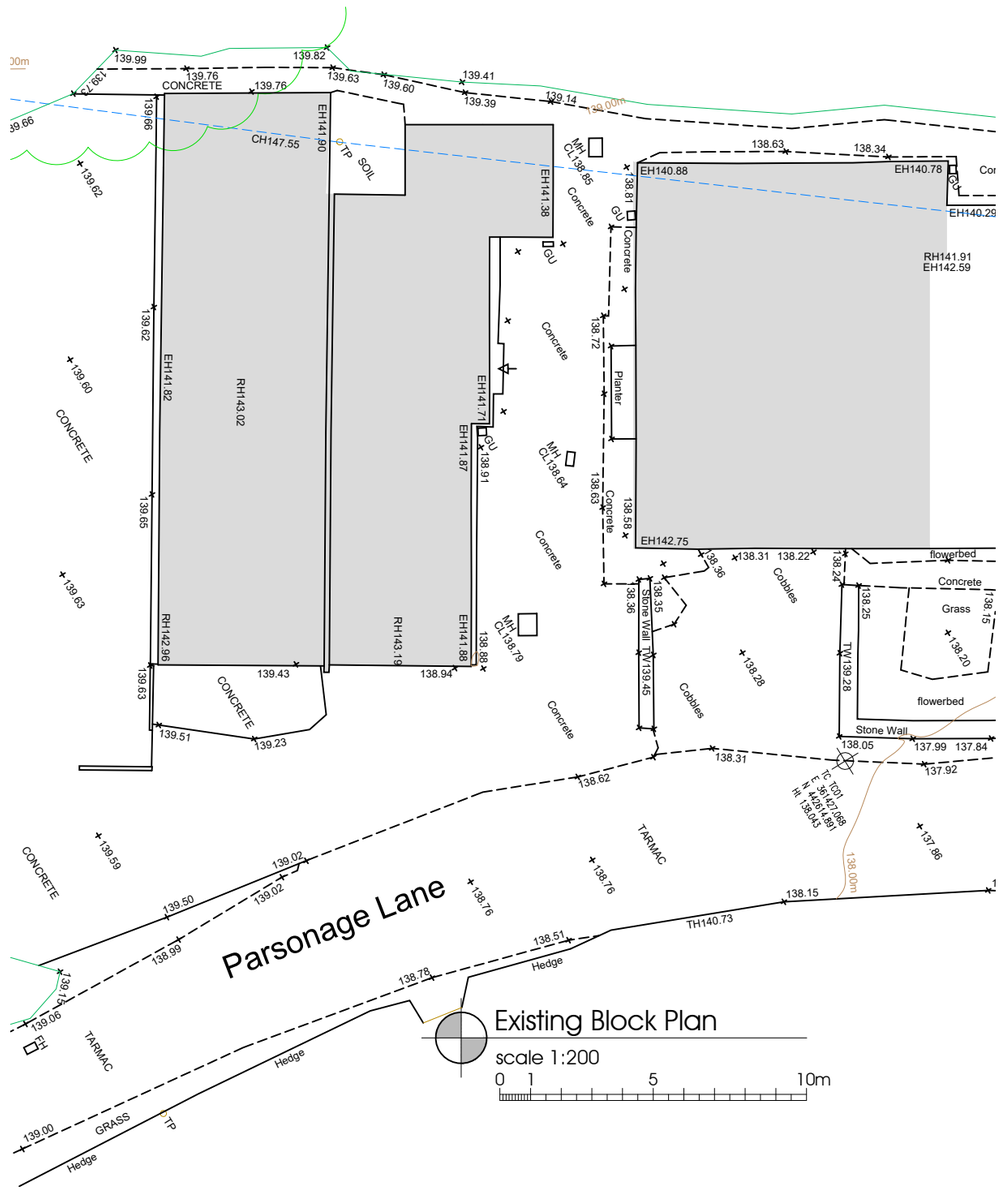

REV B 17-11-2026 Glazed link reduced in depth
REV A 10-11-2026 Garage length reduced and stone band added. Roof light removed South East elevation and relocated to North West elevation to maintain daylight levels. Study and Lobby changed to stone, reduced in size and generally relocated.

Little Daub Hall
Parsonage Lane Chipping Preston PR32GJ

Mr George Hamlet

Existing and Proposed Block Plans

DATE 19.01.2026

JOB NO. 3420
DRAWING NO. 027
REVISION B
SCALE 1:100 @ A3

PGB Architectural Services LTD Lily Cottage, 12 Glen Avenue, Knowle Green, Preston PR3 2ZQ
07866 366 565 01254 820092 info@pgb-arch.com pgb-arch.com