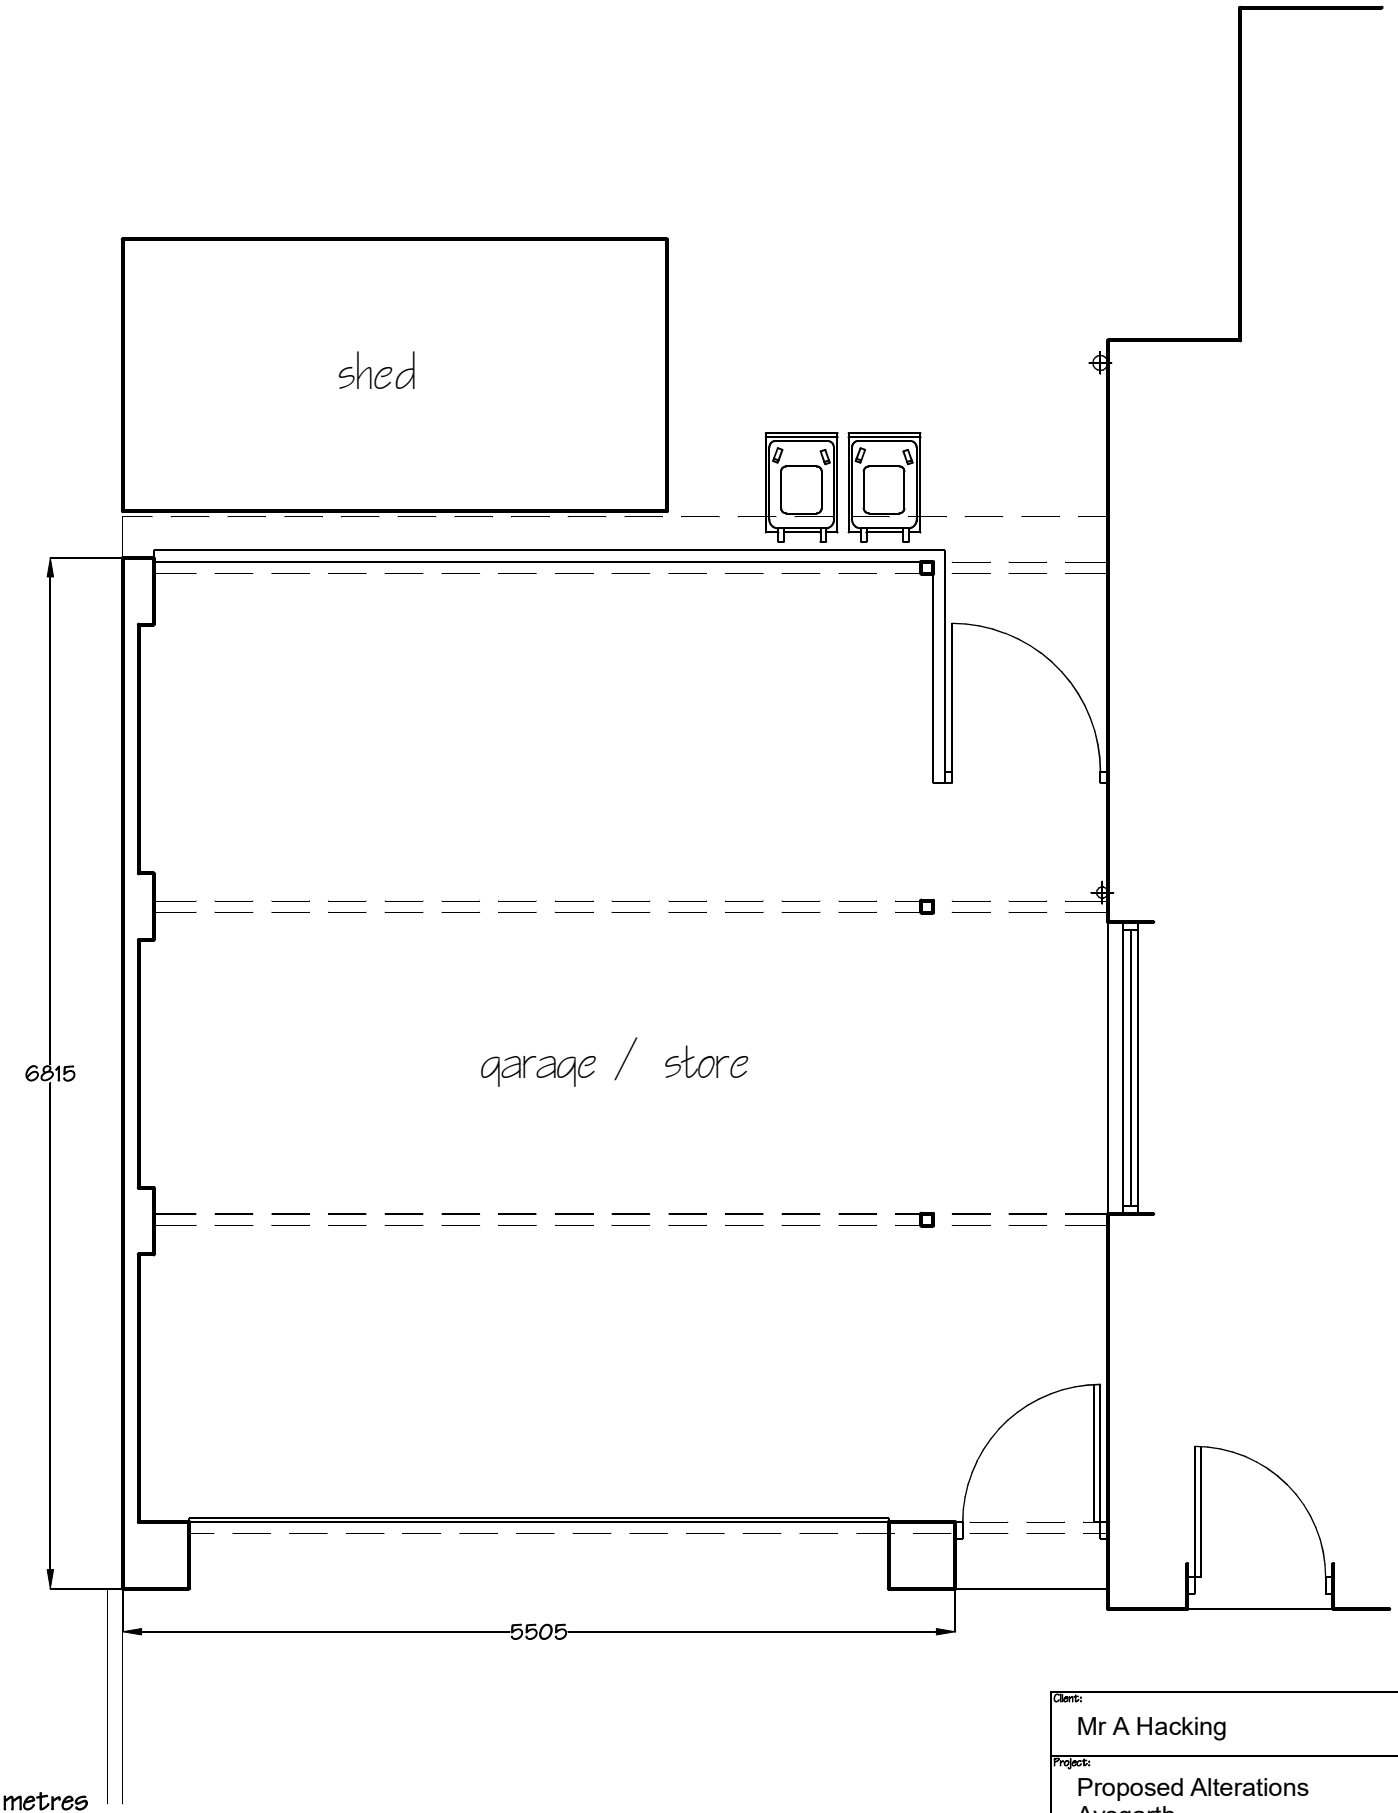


metres

0 1 2 3

PD Construction Consultants
7 Beech Street, Clitheroe, Lancs
BB7 2LL
tel: 07976 771297
email: pdcc@hotmail.co.uk

RICS®

Client: Mr A Hacking		
Project: Proposed Alterations Aysgarth Whalley Road Pendleton		
Dwg title: Existing Ground Floor Plan		
Scale @ A4: 1:50	Date: 21.08.26	Drawn by: PD
Drawing no.: 1933 - 01		Rev.: -