


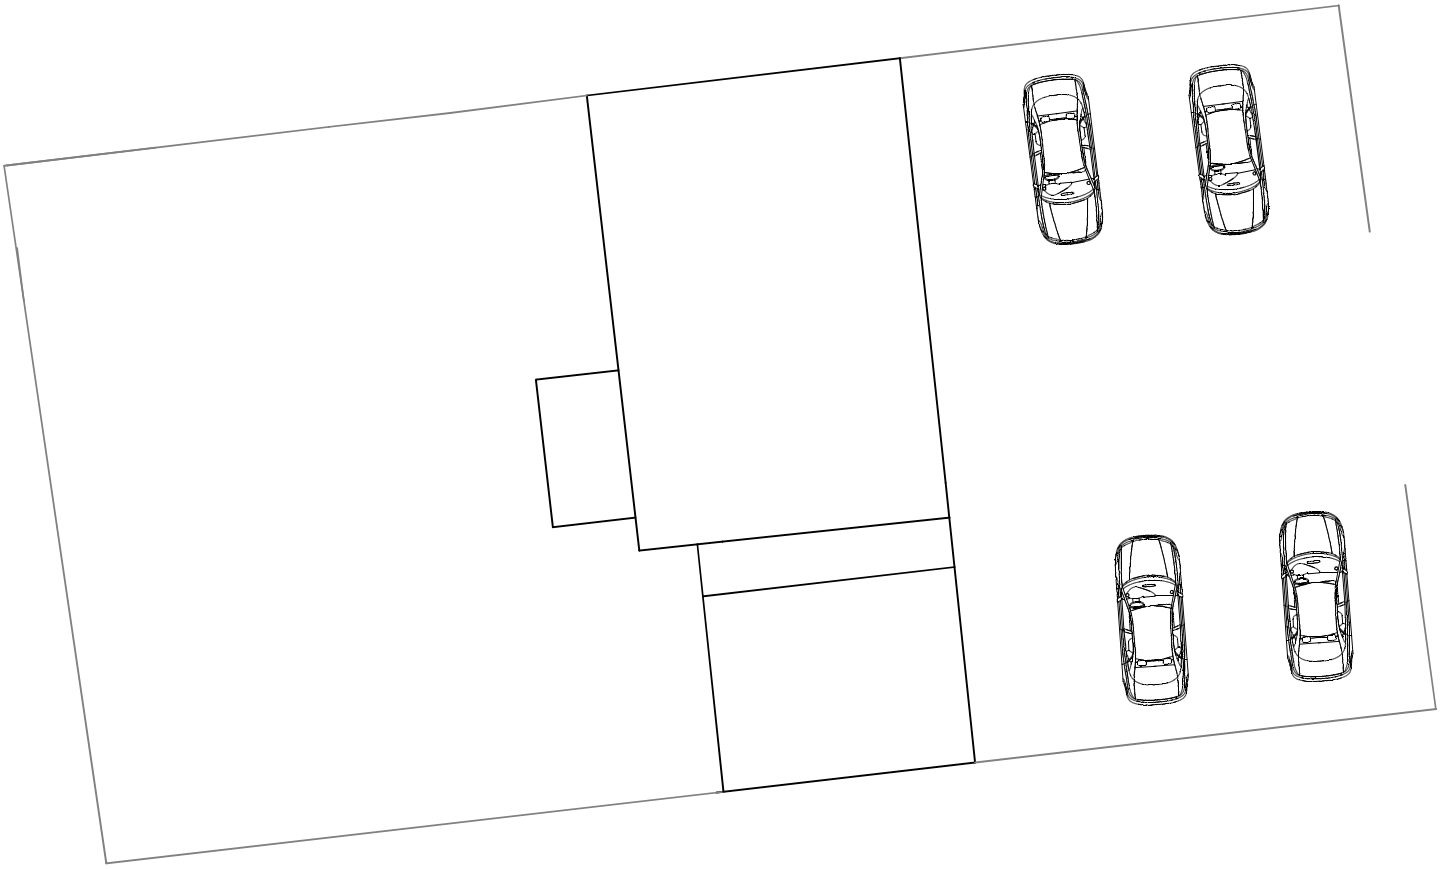

metres
0 5 10

PD Construction Consultants
7 Beech Street, Clitheroe, Lancs
BB7 2LL
tel: 07976 771297
email: pdcc@hotmail.co.uk

RICS®

Client: Mr A Hacking		
Project: Proposed Alterations Aysgarth Whalley Road Pendleton		
Dwg title: Existing Site Plan		
Scale @ A4: 1:200	Date: 30.09.26	Drawn by: PD
Drawing no.: 1933 - 101		Rev.: -