

This drawing is to be read in conjunction with all relevant Architect, consultants' and specialists' drawings and specifications. The Architect is to be notified of any discrepancies before proceeding. Do not scale from this drawing. All dimensions and levels are to be checked on site. This drawing is subject to copyright. All work carried out before Planning and Building Permission has been granted is at the contractor/clients risk.




PROPOSED SITE PLAN
SCALE 1:100
0 2 4 6m

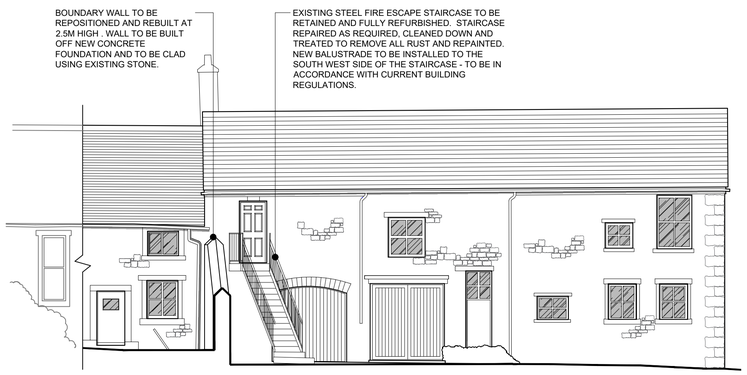

PROPOSED SOUTH EAST ELEVATION (ELEVATION 01)
SCALE 1:100
0 2 4 6m

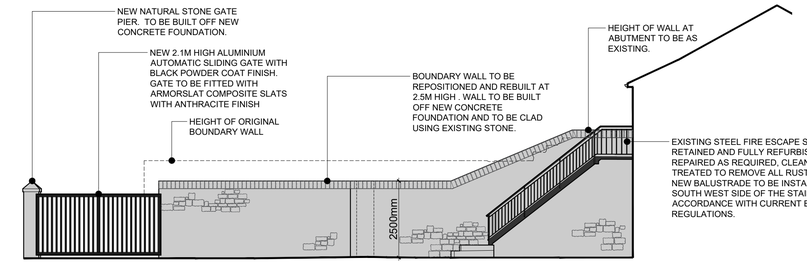

PROPOSED NORTH EAST ELEVATION (ELEVATION 02 - OBLIQUE VIEW)
SCALE 1:100
0 2 4 6m

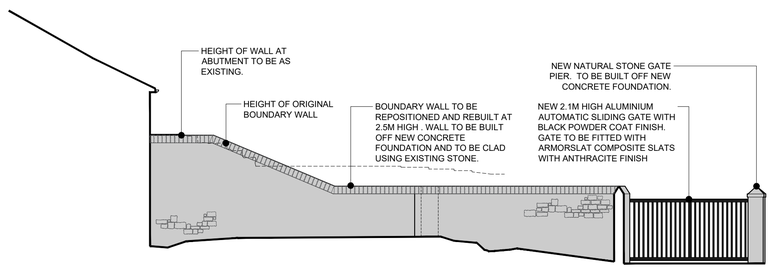

PROPOSED SOUTH WEST ELEVATION (ELEVATION 03 - OBLIQUE VIEW)
SCALE 1:100
0 2 4 6m

B	MF	AMENDED FOLLOWING PLANNING OFFICER COMMENTS	NOV 2026
A	MF	AMENDED FOLLOWING PLANNING OFFICER COMMENTS	NOV 2026
no.	by	revision	date

Client
MR TAYLOR AND MS SMITH

Job Title
RECONSTRUCTION OF BOUNDARY WALL AT
THE OLD STABLES
LOWERGATE
CLITHEROE
LANCASHIRE
BB7 1AD

Drawing Title
PROPOSED PLANS AND ELEVATIONS

Scale	Date	Drawn
1:100 @ A1	AUG 2026	MJF

SUNDERLAND PEACOCK ARCHITECTS
SUNDERLAND PEACOCK & ASSOCIATES LTD.
HAZELMERE, PIMLICO ROAD, CLITHEROE
LANCASHIRE, BB7 2AG
T 01200 423178 F 01200 427328
E info@sunderlandpeacock.com
www.sunderlandpeacock.com

7470 - P01 B