
(Twyn Ghyll Paythorne) Scale 1:2500

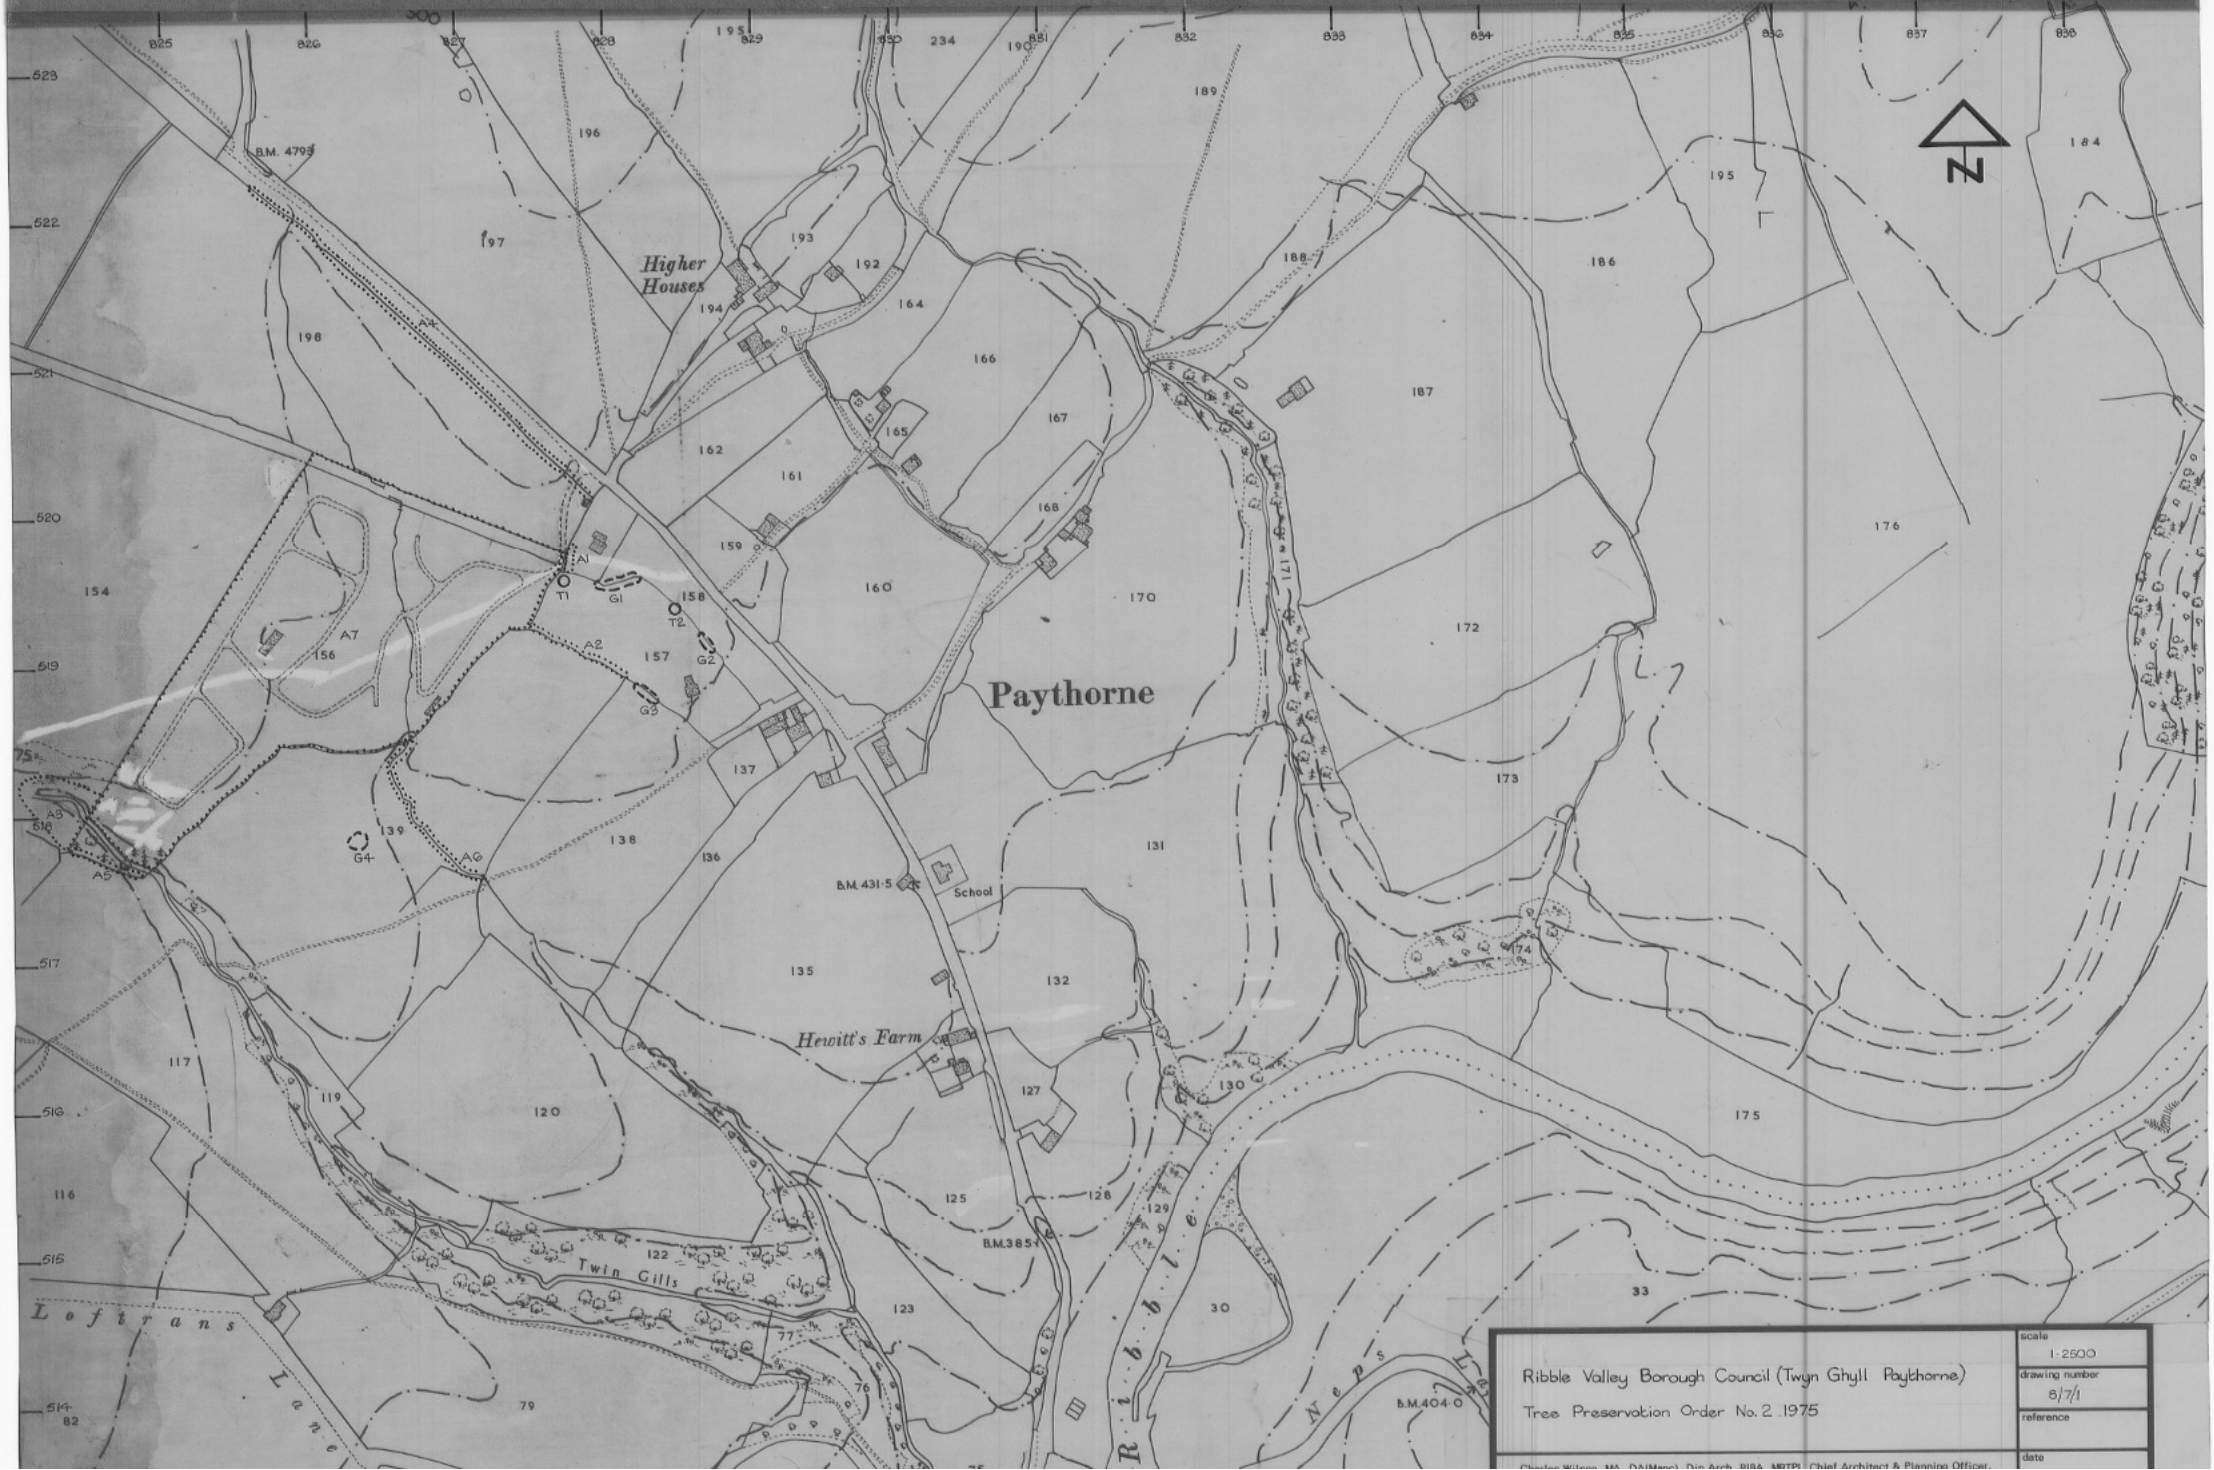

Ribble Valley Borough Council (Twyn Ghyll Paythorne)	scale 1:2500
Tree Preservation Order No. 2 1975	drawing number 8/7/1
	reference
Charles Wilcox MA, DA(Manc), Dip Arch, RIBA, MRTPI Chief Architect & Planning Officer.	date