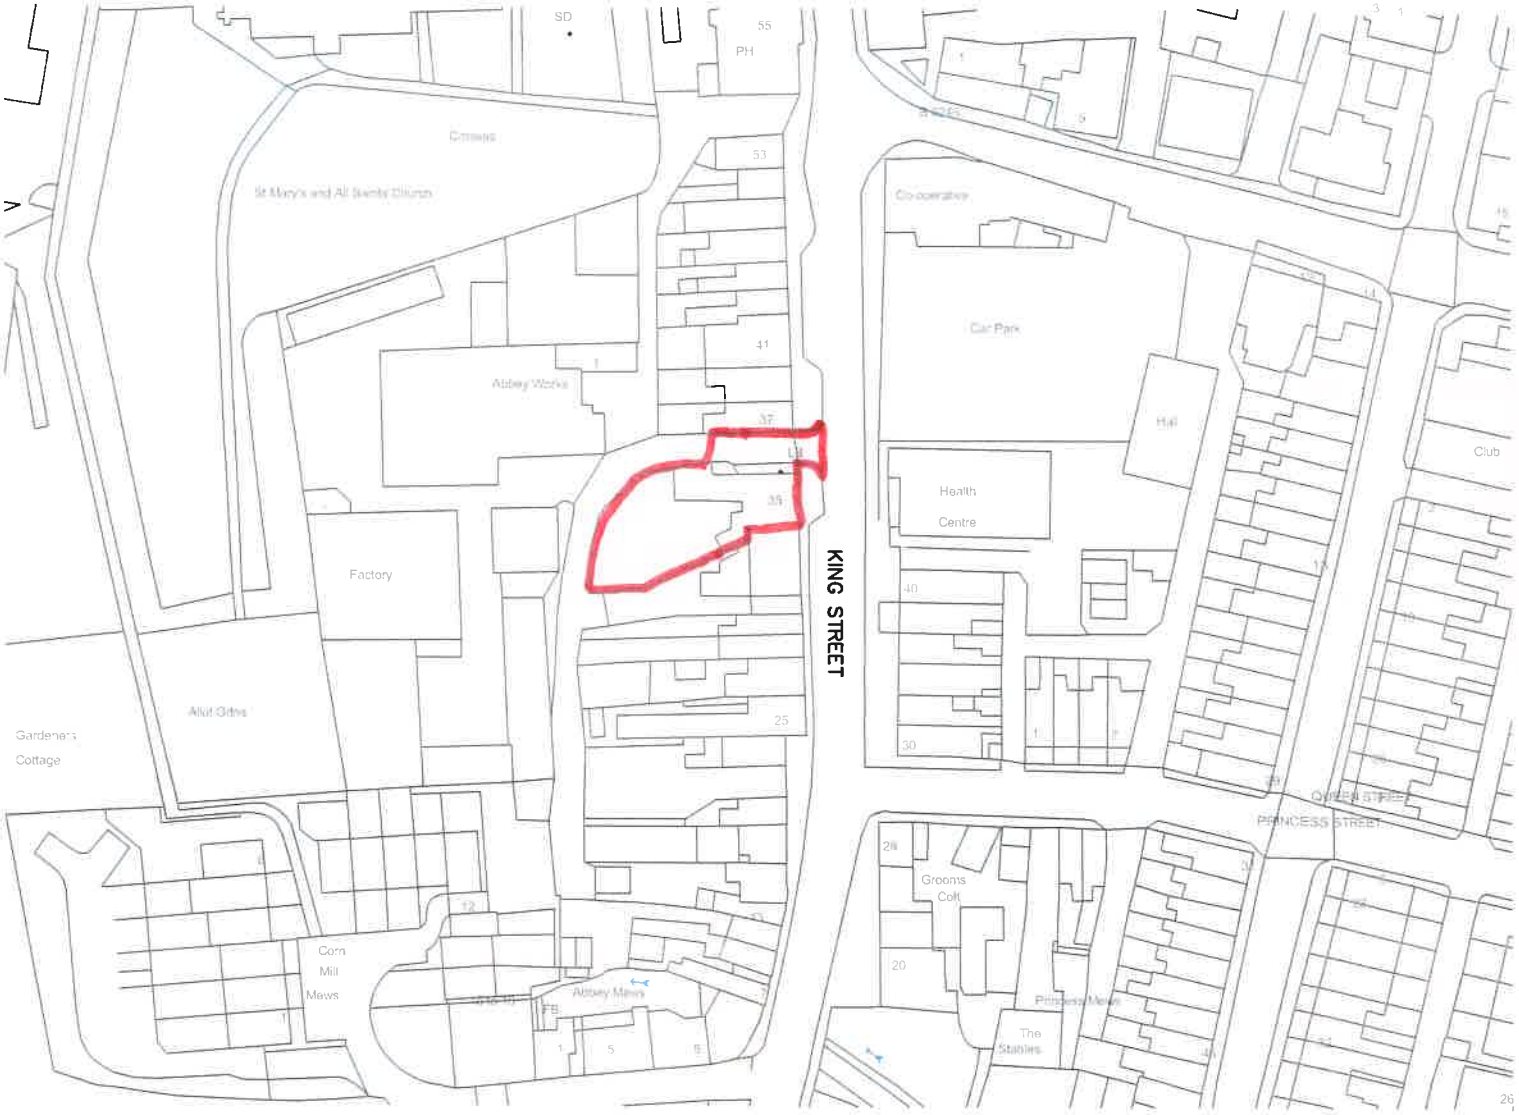


LOCATION PLAN AT 1:1250