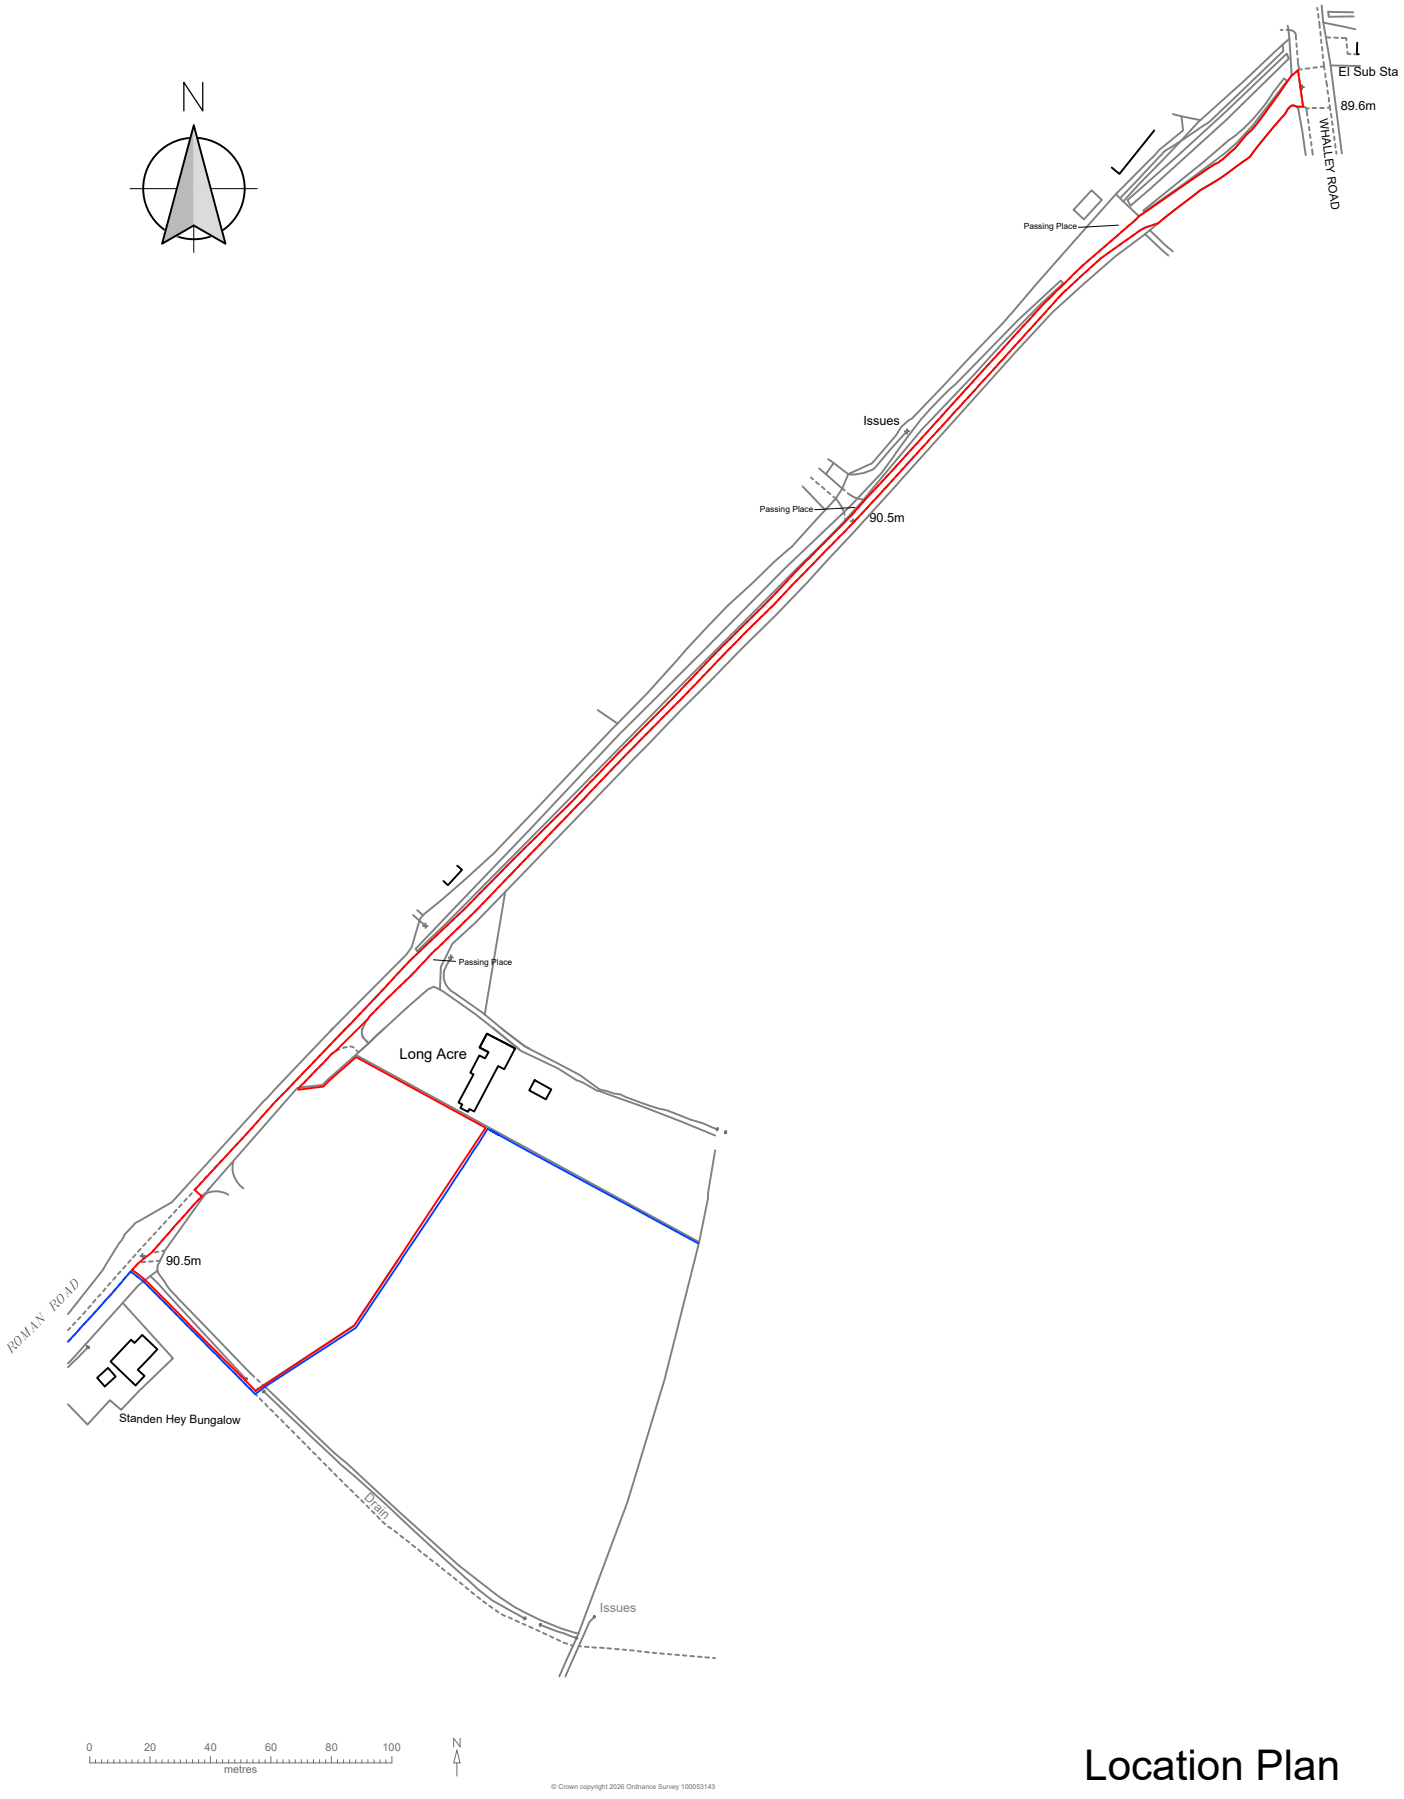



© Crown copyright 2026 Ordnance Survey 100053143

# Location Plan
1:2500 @ A4

183 - LP REV C