
Location Plan

Site Address: **90, Green Bank Park, Higher Road, Longridge, PR3 2XY**

PlanningPortal

Date Produced: **12-Oct-2026**

Scale: **1:1250 @A4**

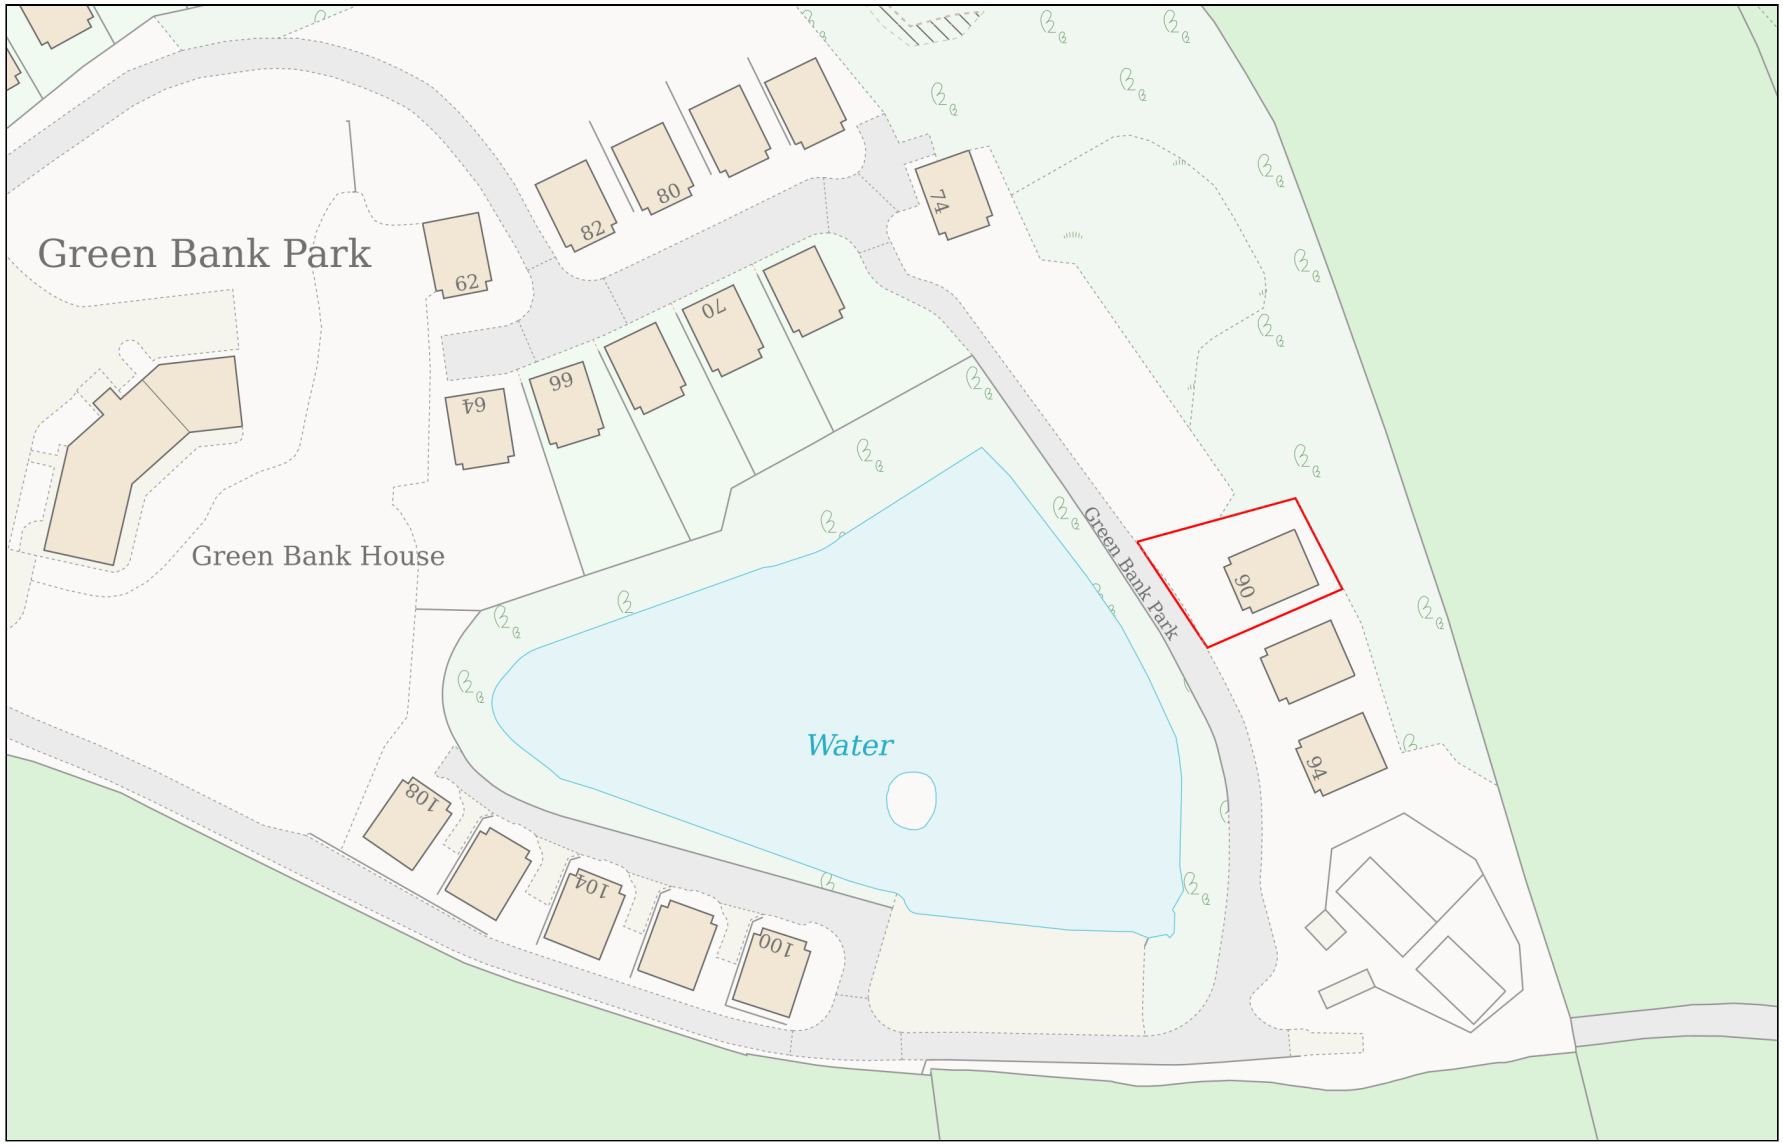

Planning Portal Reference: **PP-15286529v1**

Powered By TerraQuest

© Crown copyright and database rights 2026 OS 100042766