
PROPOSED SITE PLAN

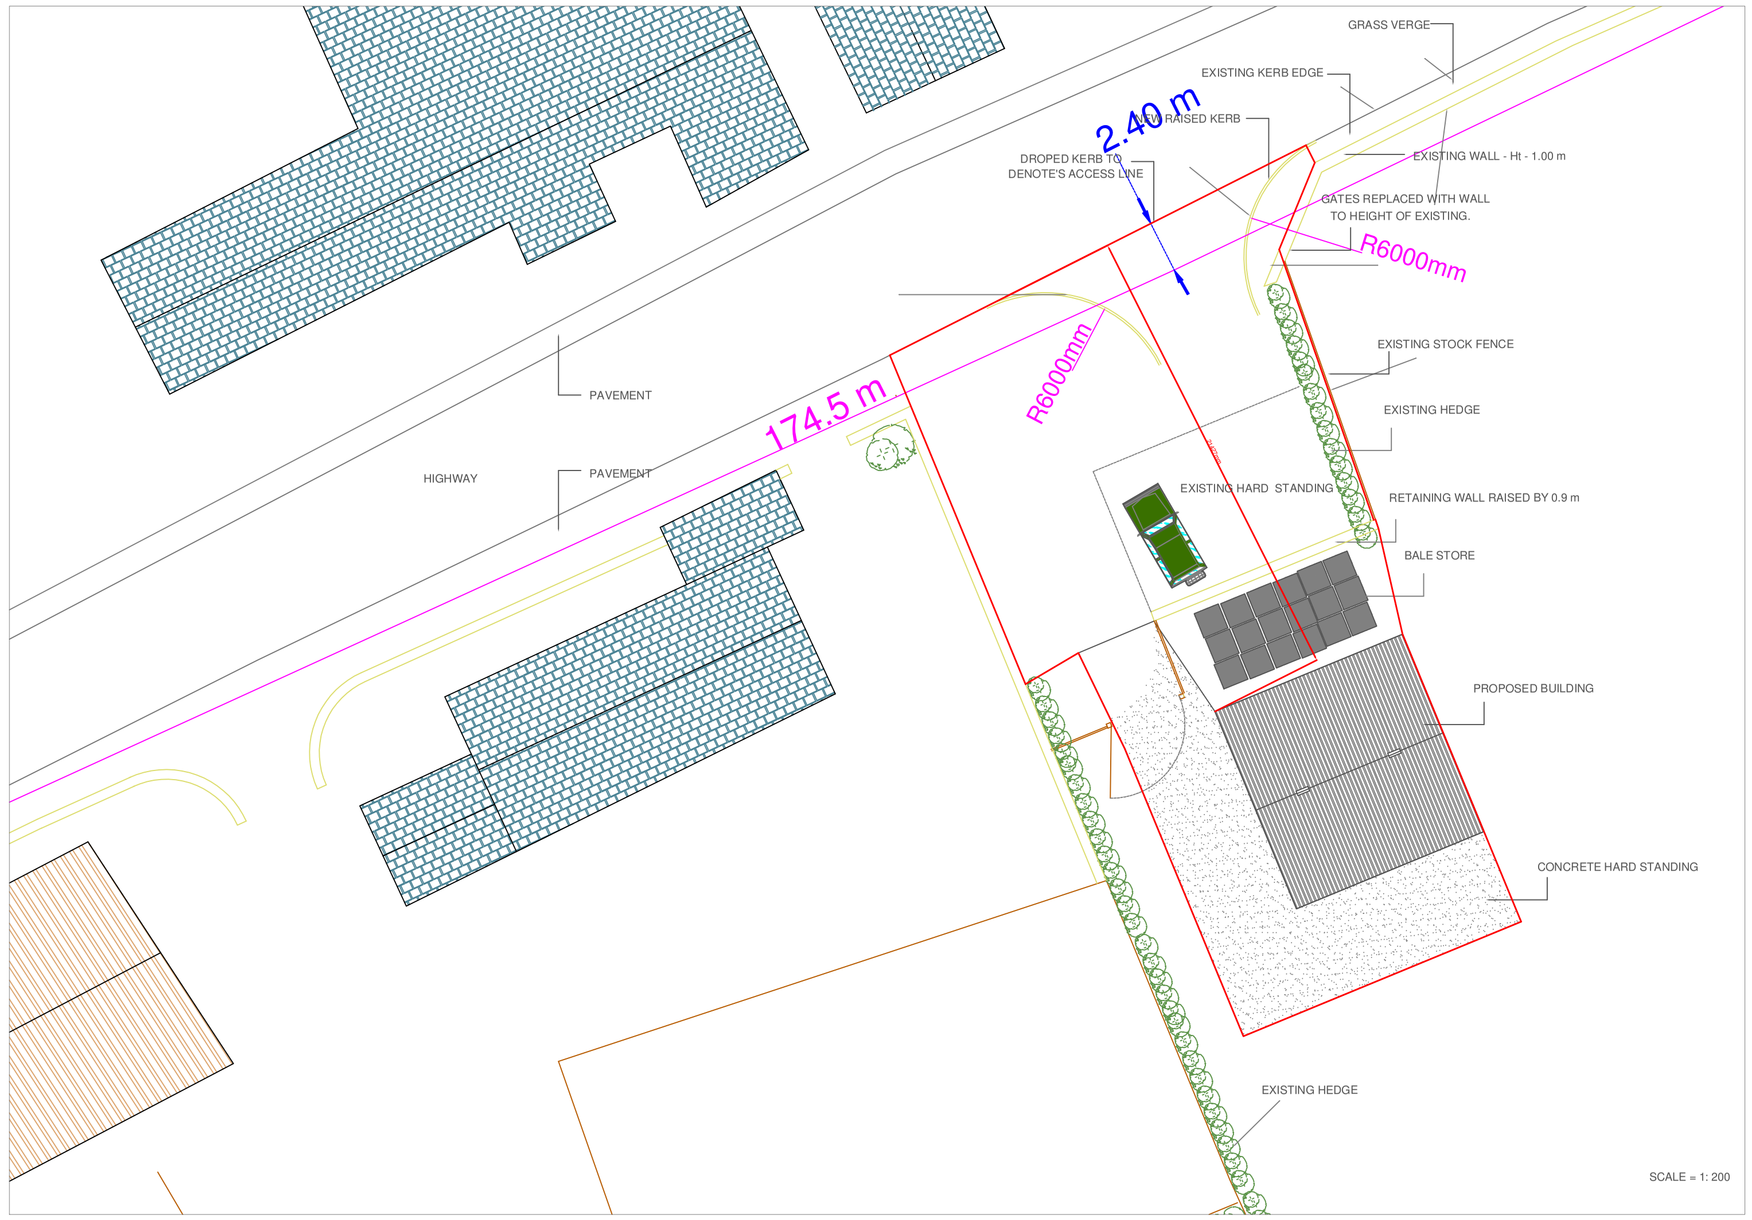


SCALE = 1: 200

EXISTING SITE PLAN



SCALE = 1: 200

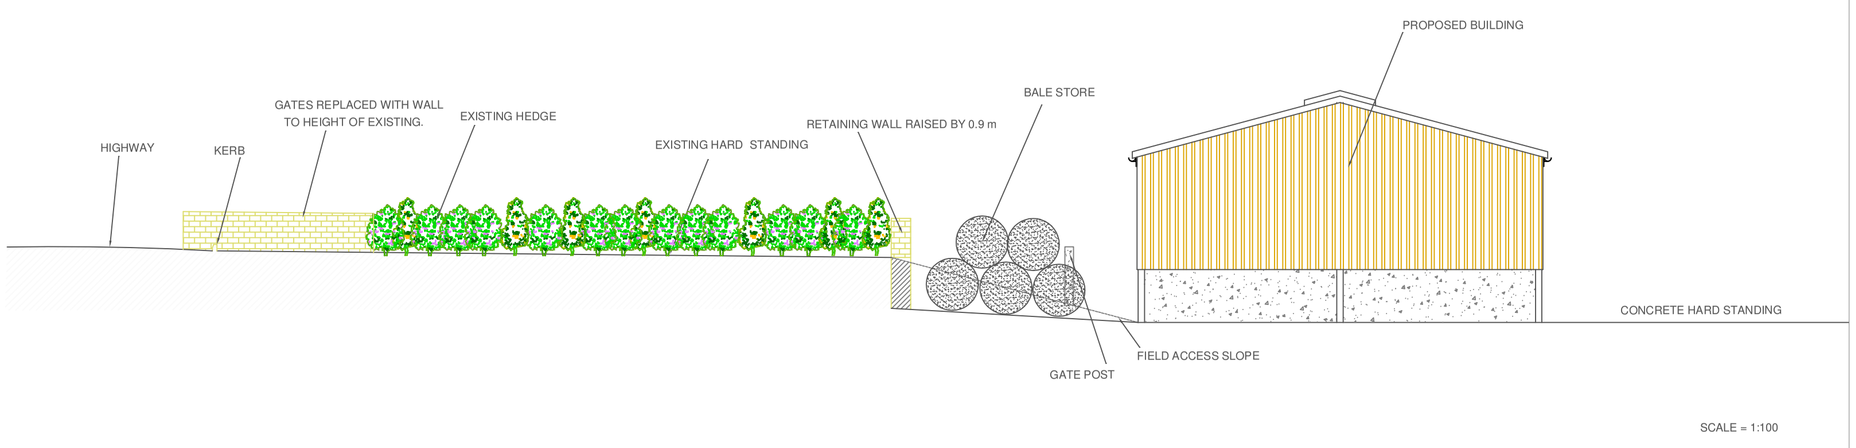

SCALE = 1:100

J.HADFIELD.
ENGINEERING,SURVEYING.

Springs House, Chipping, Lancashire. PR3 2GQ.
Tel 07740 929096.

Clients Details,
Mr. B. McIVOR & Miss K. KEIGHLEY

Project Details,
PROPOSED SITE PLAN'S
LIVESTOCK & MACHINARY BUILDING

Project Address,
Land to the south of Lower Road PR3 2YL
LONGRIDGE Rd.
LONGRIDGE

Project Number,	Date,	Scale,	By.
556/202	OCT/25	1:200	JH

DO NOT SCALE THIS DRAWING. CHECK ALL DIMENSIONS ON SITE

THIS DRAWING IS PROTECTED BY COPYRIGHT. IT MAY NOT BE REPRODUCED IN ANY FORM OR BY ANY MEANS FOR ANY PURPOSE, WITHOUT GAINING PRIOR WRITTEN PERMISSION FROM J.HADFIELD, ENGINEERING,SURVEYING.