

PROPOSED ELEVATIONS

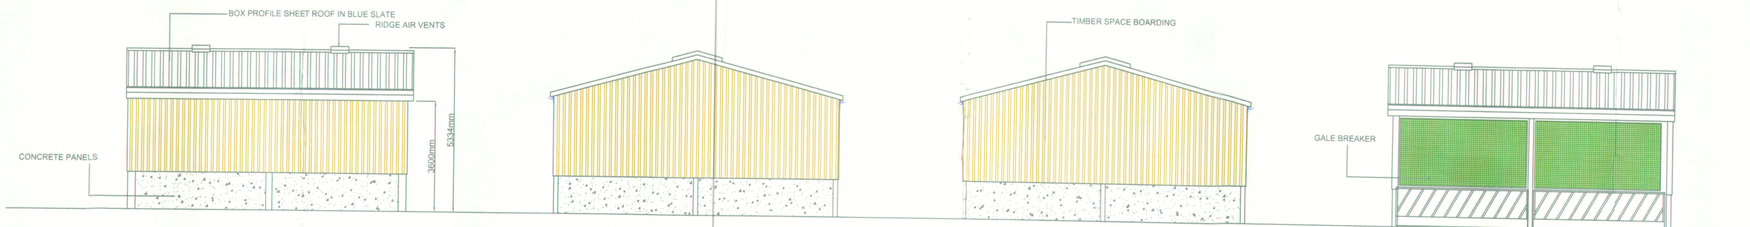


Rear Elevation (North) | Side Elevation (East) | Side Elevation (West) | Front Elevation (South)

PROPOSED PLAN

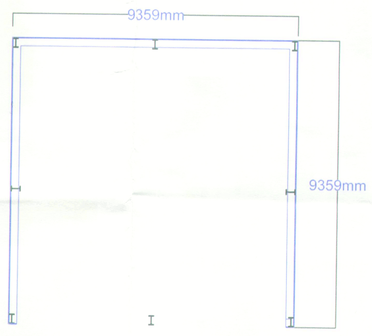

PROPOSED FLOOR PLAN

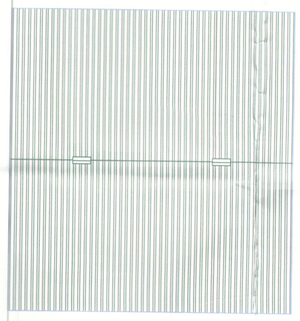

PROPOSED ROOF SCAPE

SCALE = 1: 100

LOCATION PLAN.



Scale= 1:1250

J.HADFIELD.
ENGINEERING,SURVEYING.

Springs House, Chipping, Lancashire. PR3 2GQ.
Tel 07740 929096.

Clients Details,
Mr. B. McIVOR & Miss K. KEIGHLEY

Project Details,
PROPOSED PLAN & ELEVATIONS
LIVESTOCK & MACHINARY BUILDING

Project Address,
Land to the south of Lower Road PR3 2YL
LONGRIDGE Rd.
LONGRIDGE

Project Number,	Date,	Scale,	By,
556/201	OCT/25	1:100	JH

DO NOT SCALE THIS DRAWING. CHECK ALL DIMENSIONS ON SITE

THIS DRAWING IS PROTECTED BY COPYRIGHT. IT MAY NOT BE REPRODUCED IN ANY FORM OR BY ANY MEANS FOR ANY PURPOSE, WITHOUT GAINING PRIOR WRITTEN PERMISSION FROM J.HADFIELD, ENGINEERING,SURVEYING.