
NORTH

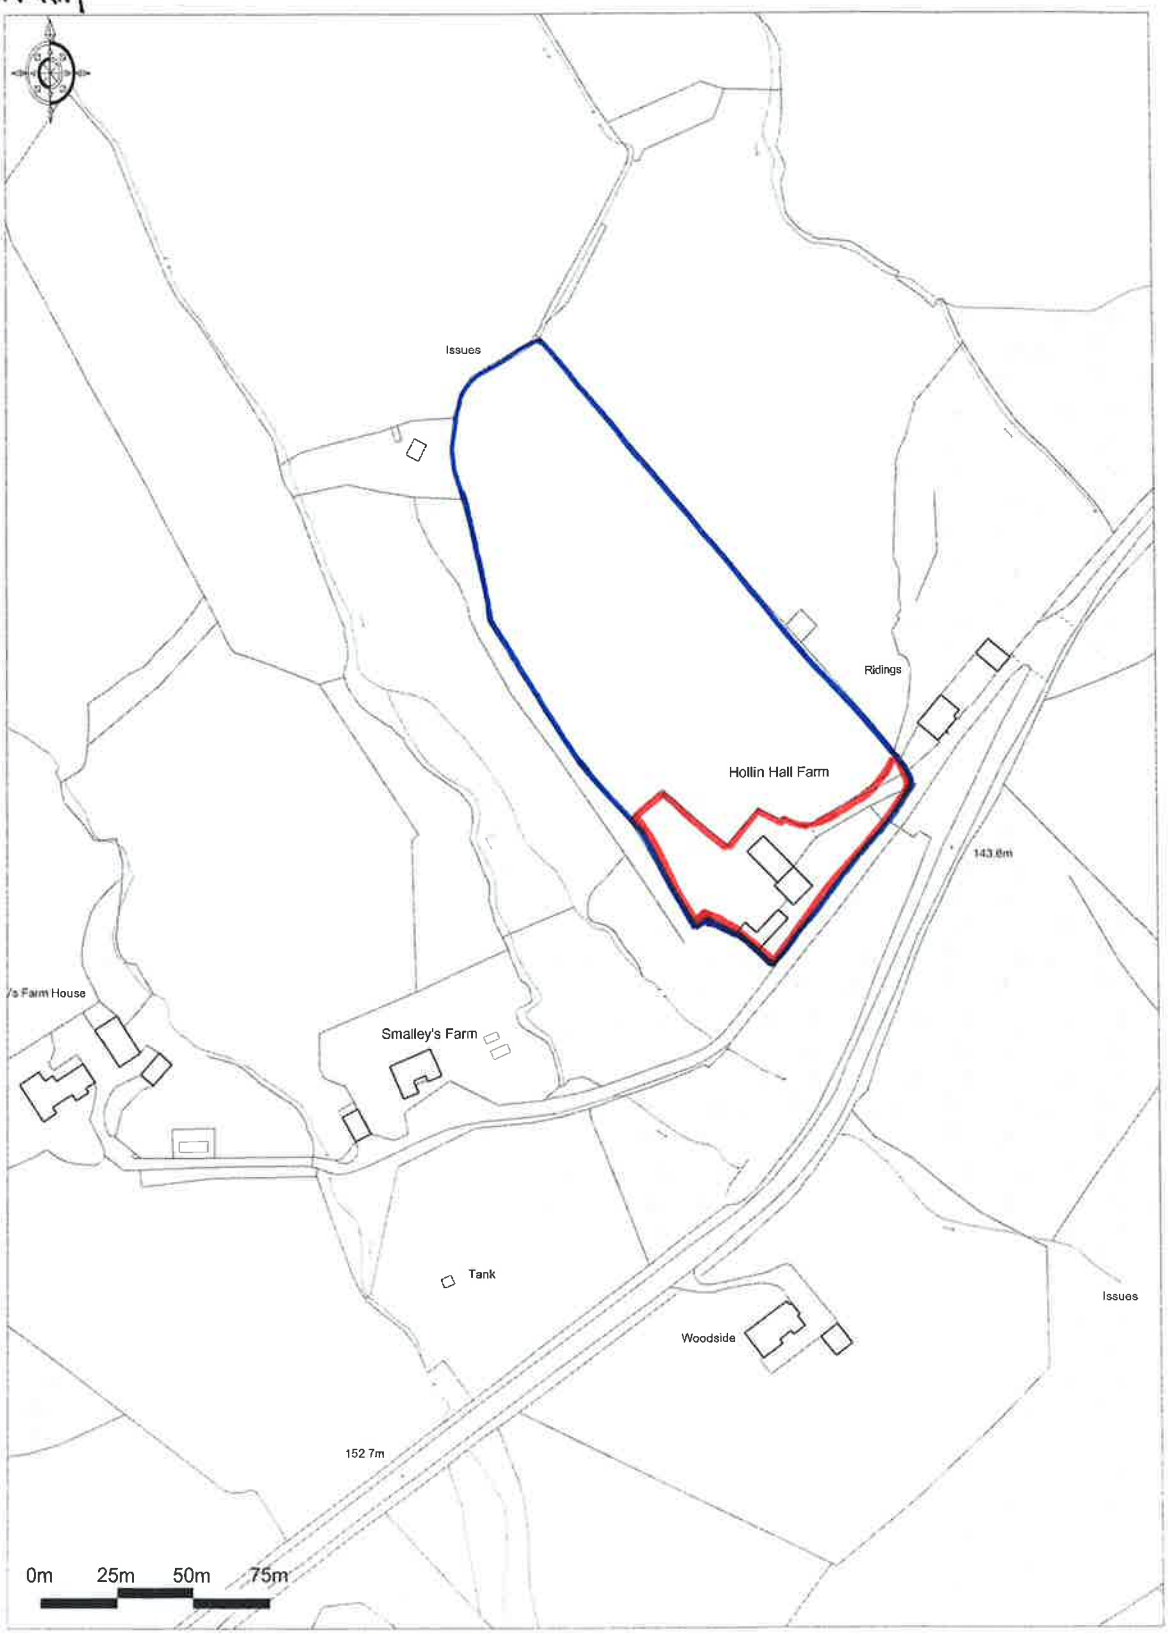

Ordnance Survey © Crown Copyright 2015. All rights reserved
Licence number 100022432. Plotted Scale - 1:2500

Promap®

HOLLIN HALL FARM, WHALLEY OLD ROAD, BILLINGTON BB7 9JF