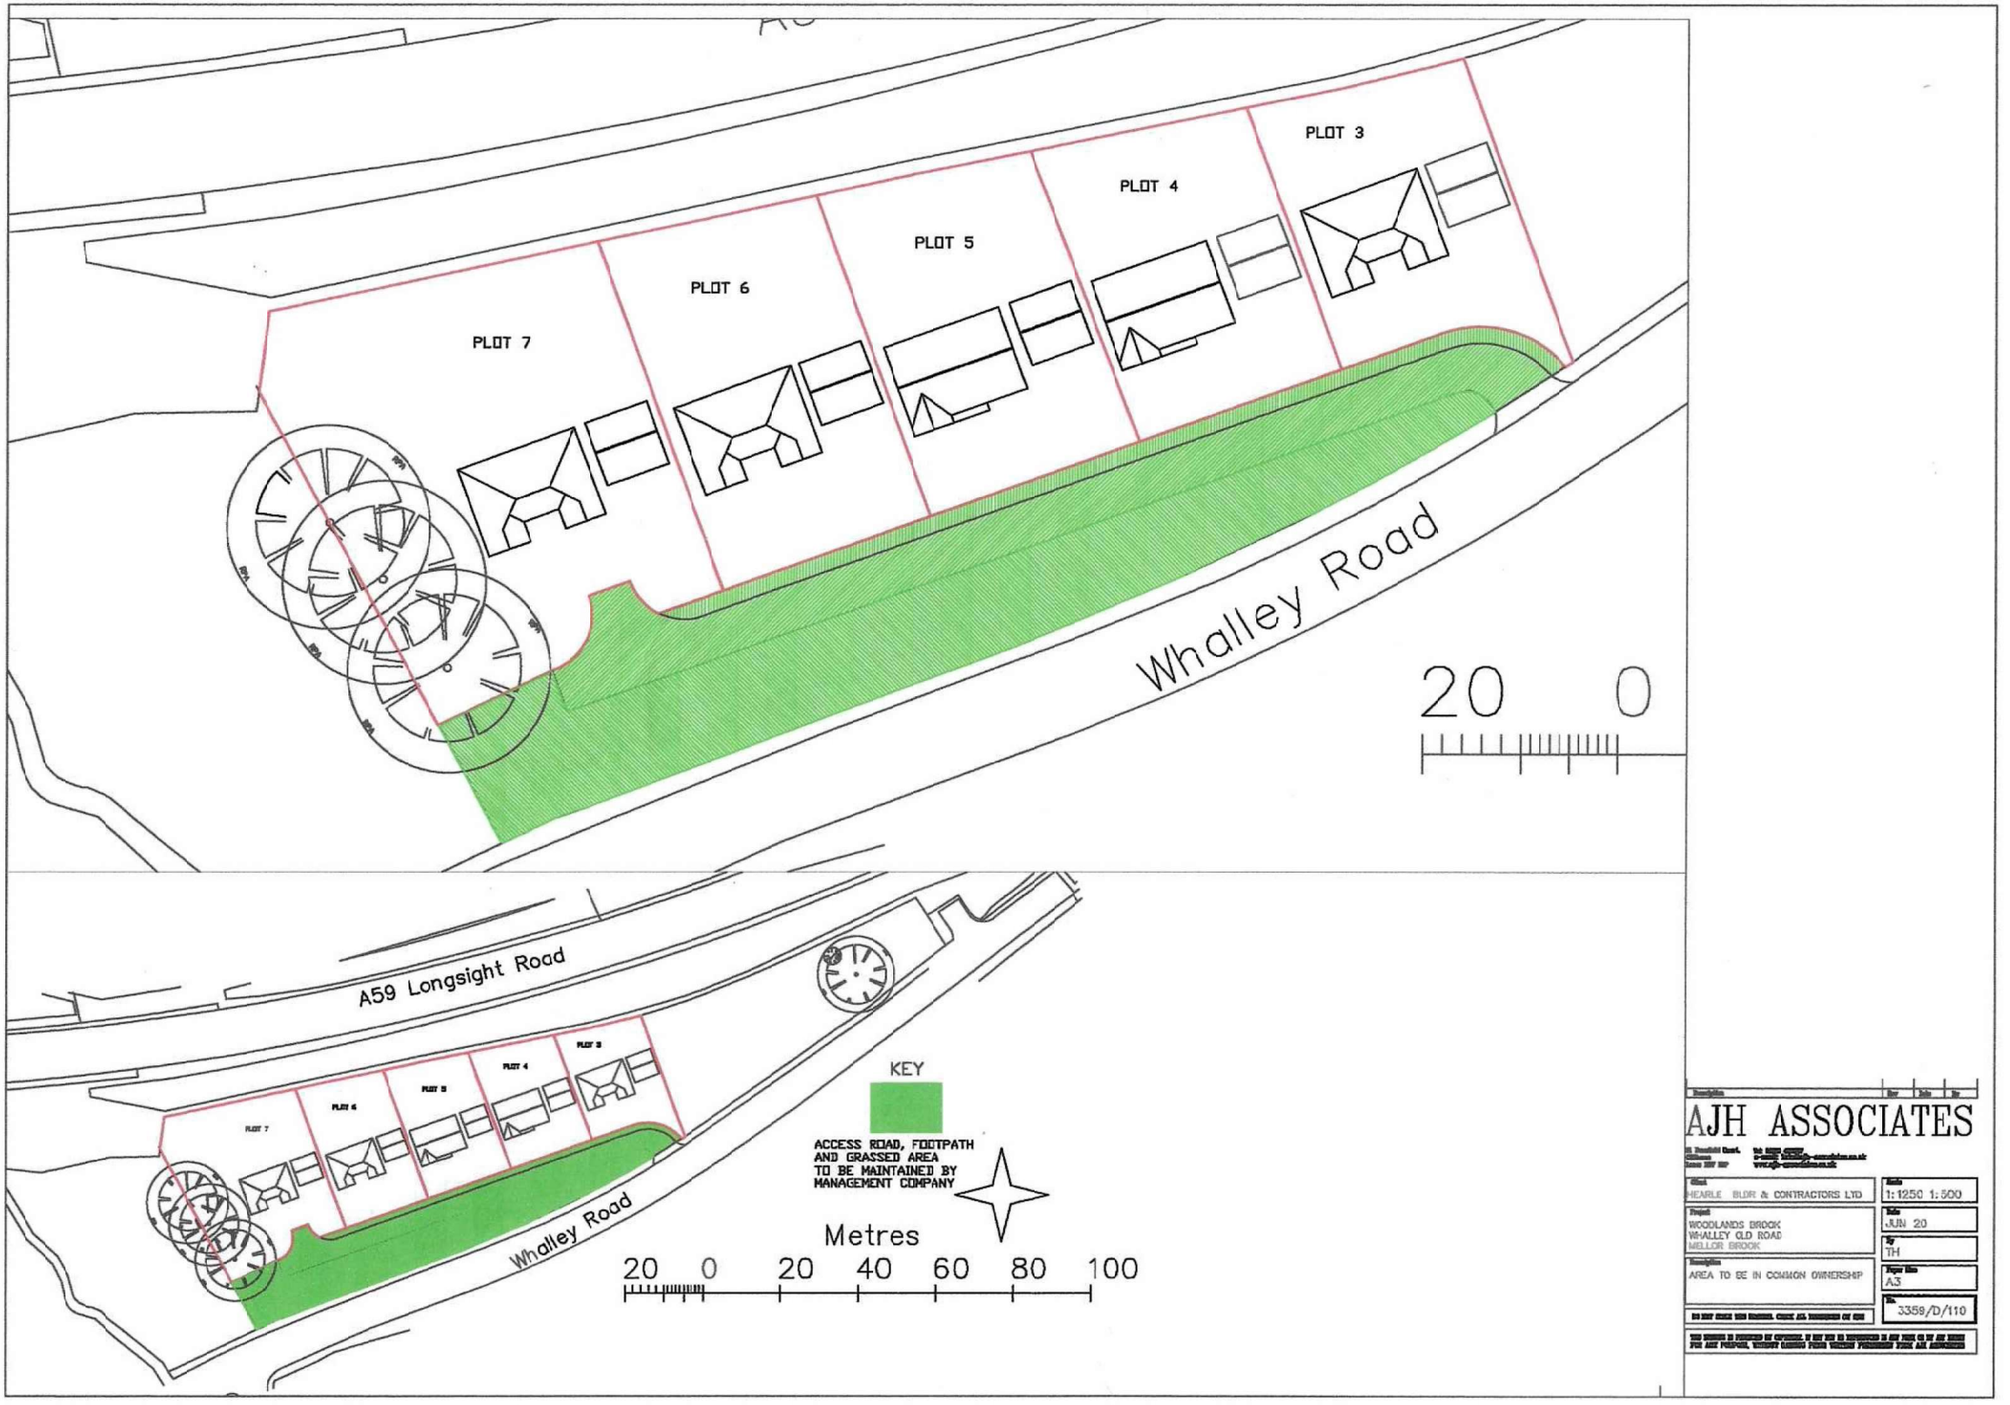


AJH ASSOCIATES

Client: HEARLE BLDR & CONTRACTORS LTD	Scale: 1:1250 1:500
Project: WOODLANDS BROOK WHALLEY OLD ROAD MELLOR BROOK	Date: JUN 20
	By: TH
Description: AREA TO BE IN COMMON OWNERSHIP	Paper Size: A3
	No: 3359/D/110