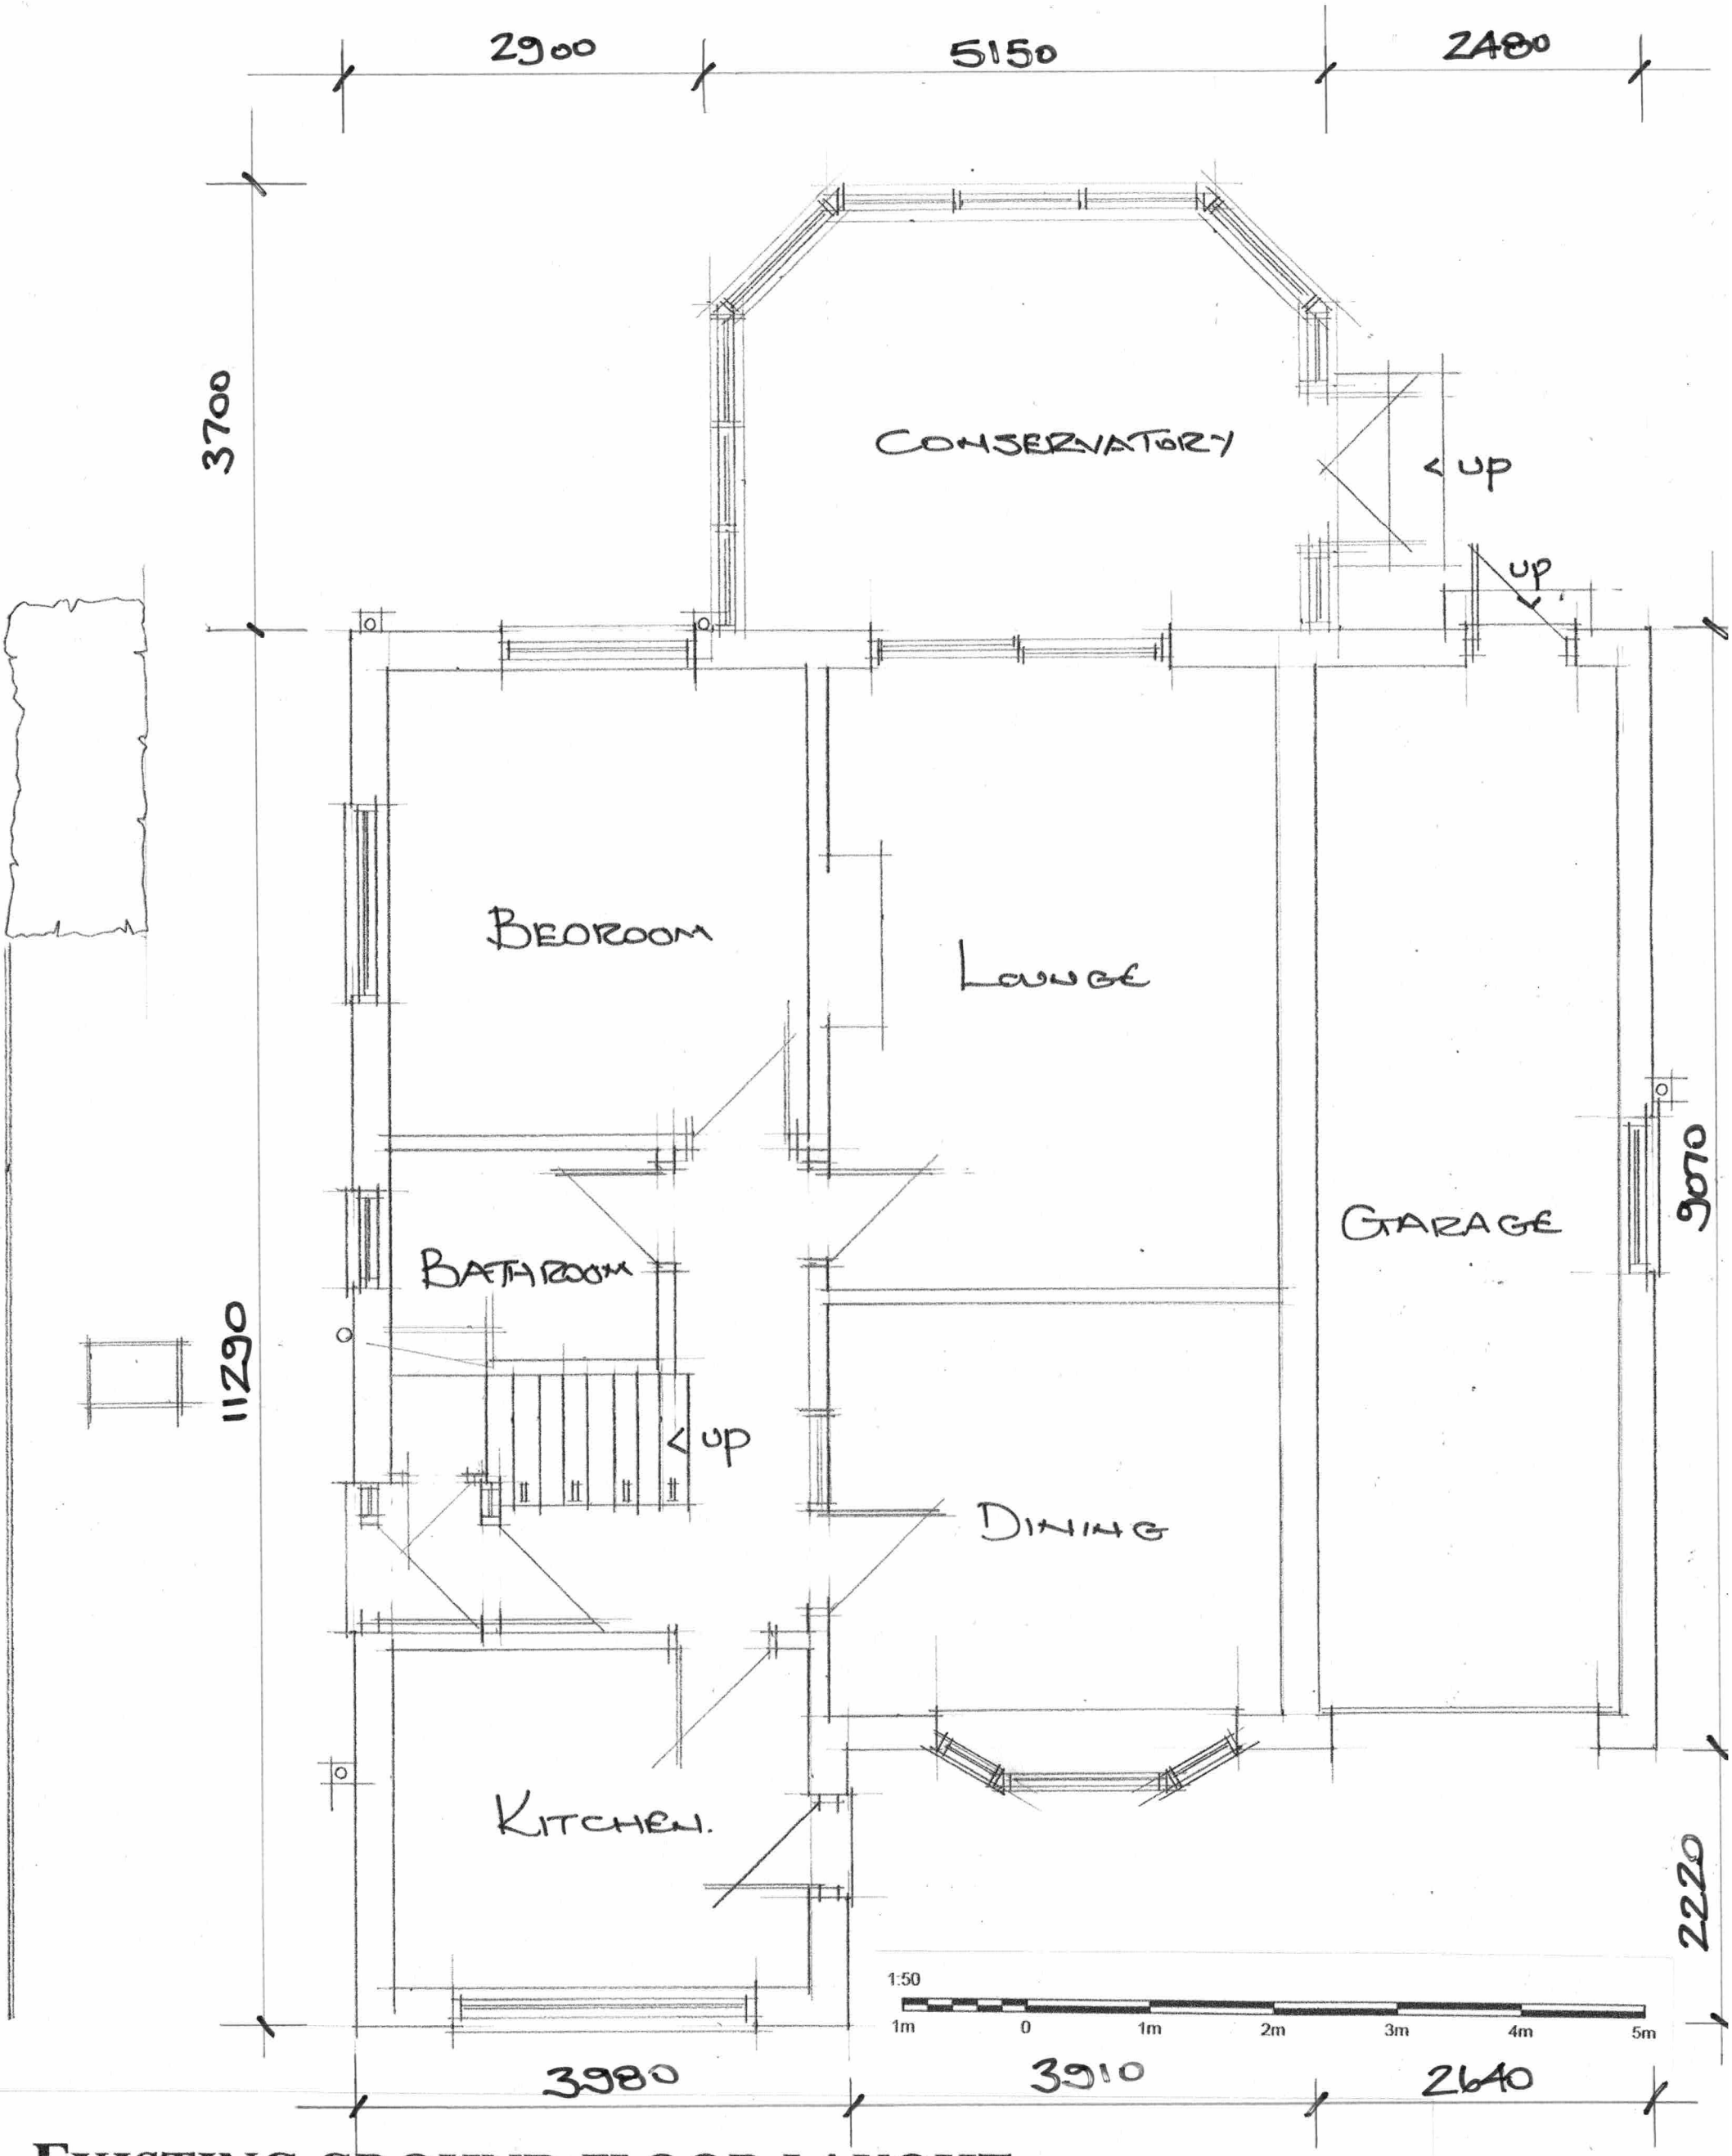


EXISTING GROUND FLOOR LAYOUT

10 BROAD MEADOW, CHIPPING Scale 1:50 @ A3