

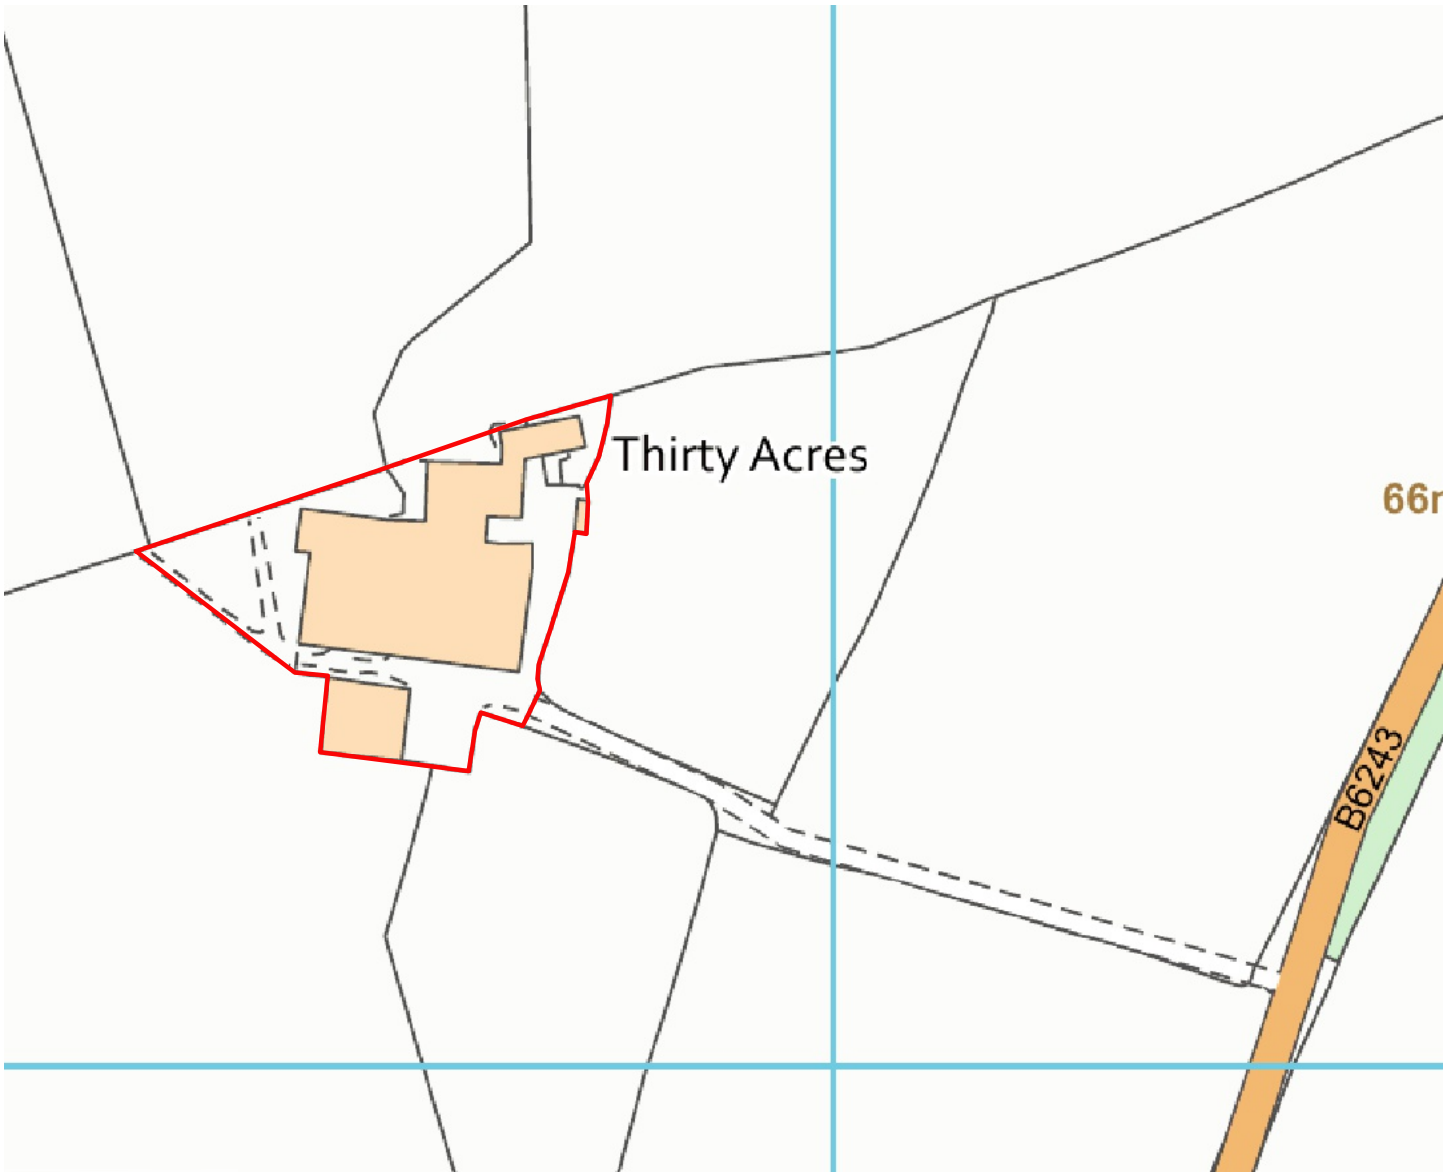


LOCATION PLAN

Scale 1:2500

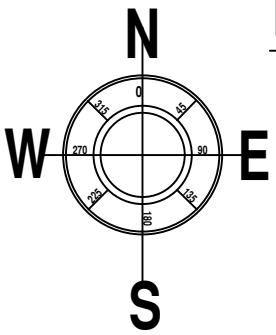

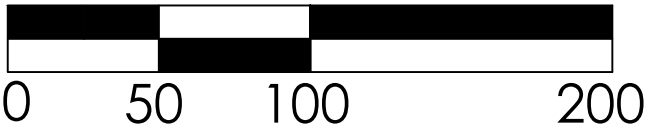

SCALE BAR 1:2500

LOCATION PLAN FOR:

Thirty Acres Farm
Pig Hill
Great Mitton BB7 3LJ

SCALE:	DATE:	DRAWN:	CHECKED:
1:2500	10/2026	O.G	
DRAWING NO: 11014/2			REVISION: A

Davis Consultants
56A Liverpool Road
Penwortham
Preston
PR1 0DQ
T: 01772 747862
E: info@davisltd.co.uk
Chartered Structural and Civil Engineers

Copyright on all drawings, specification and documentation remains the property of Davis Consultants and must not be copied or reproduced in whole or in part in any manner or form without prior consent of the company.