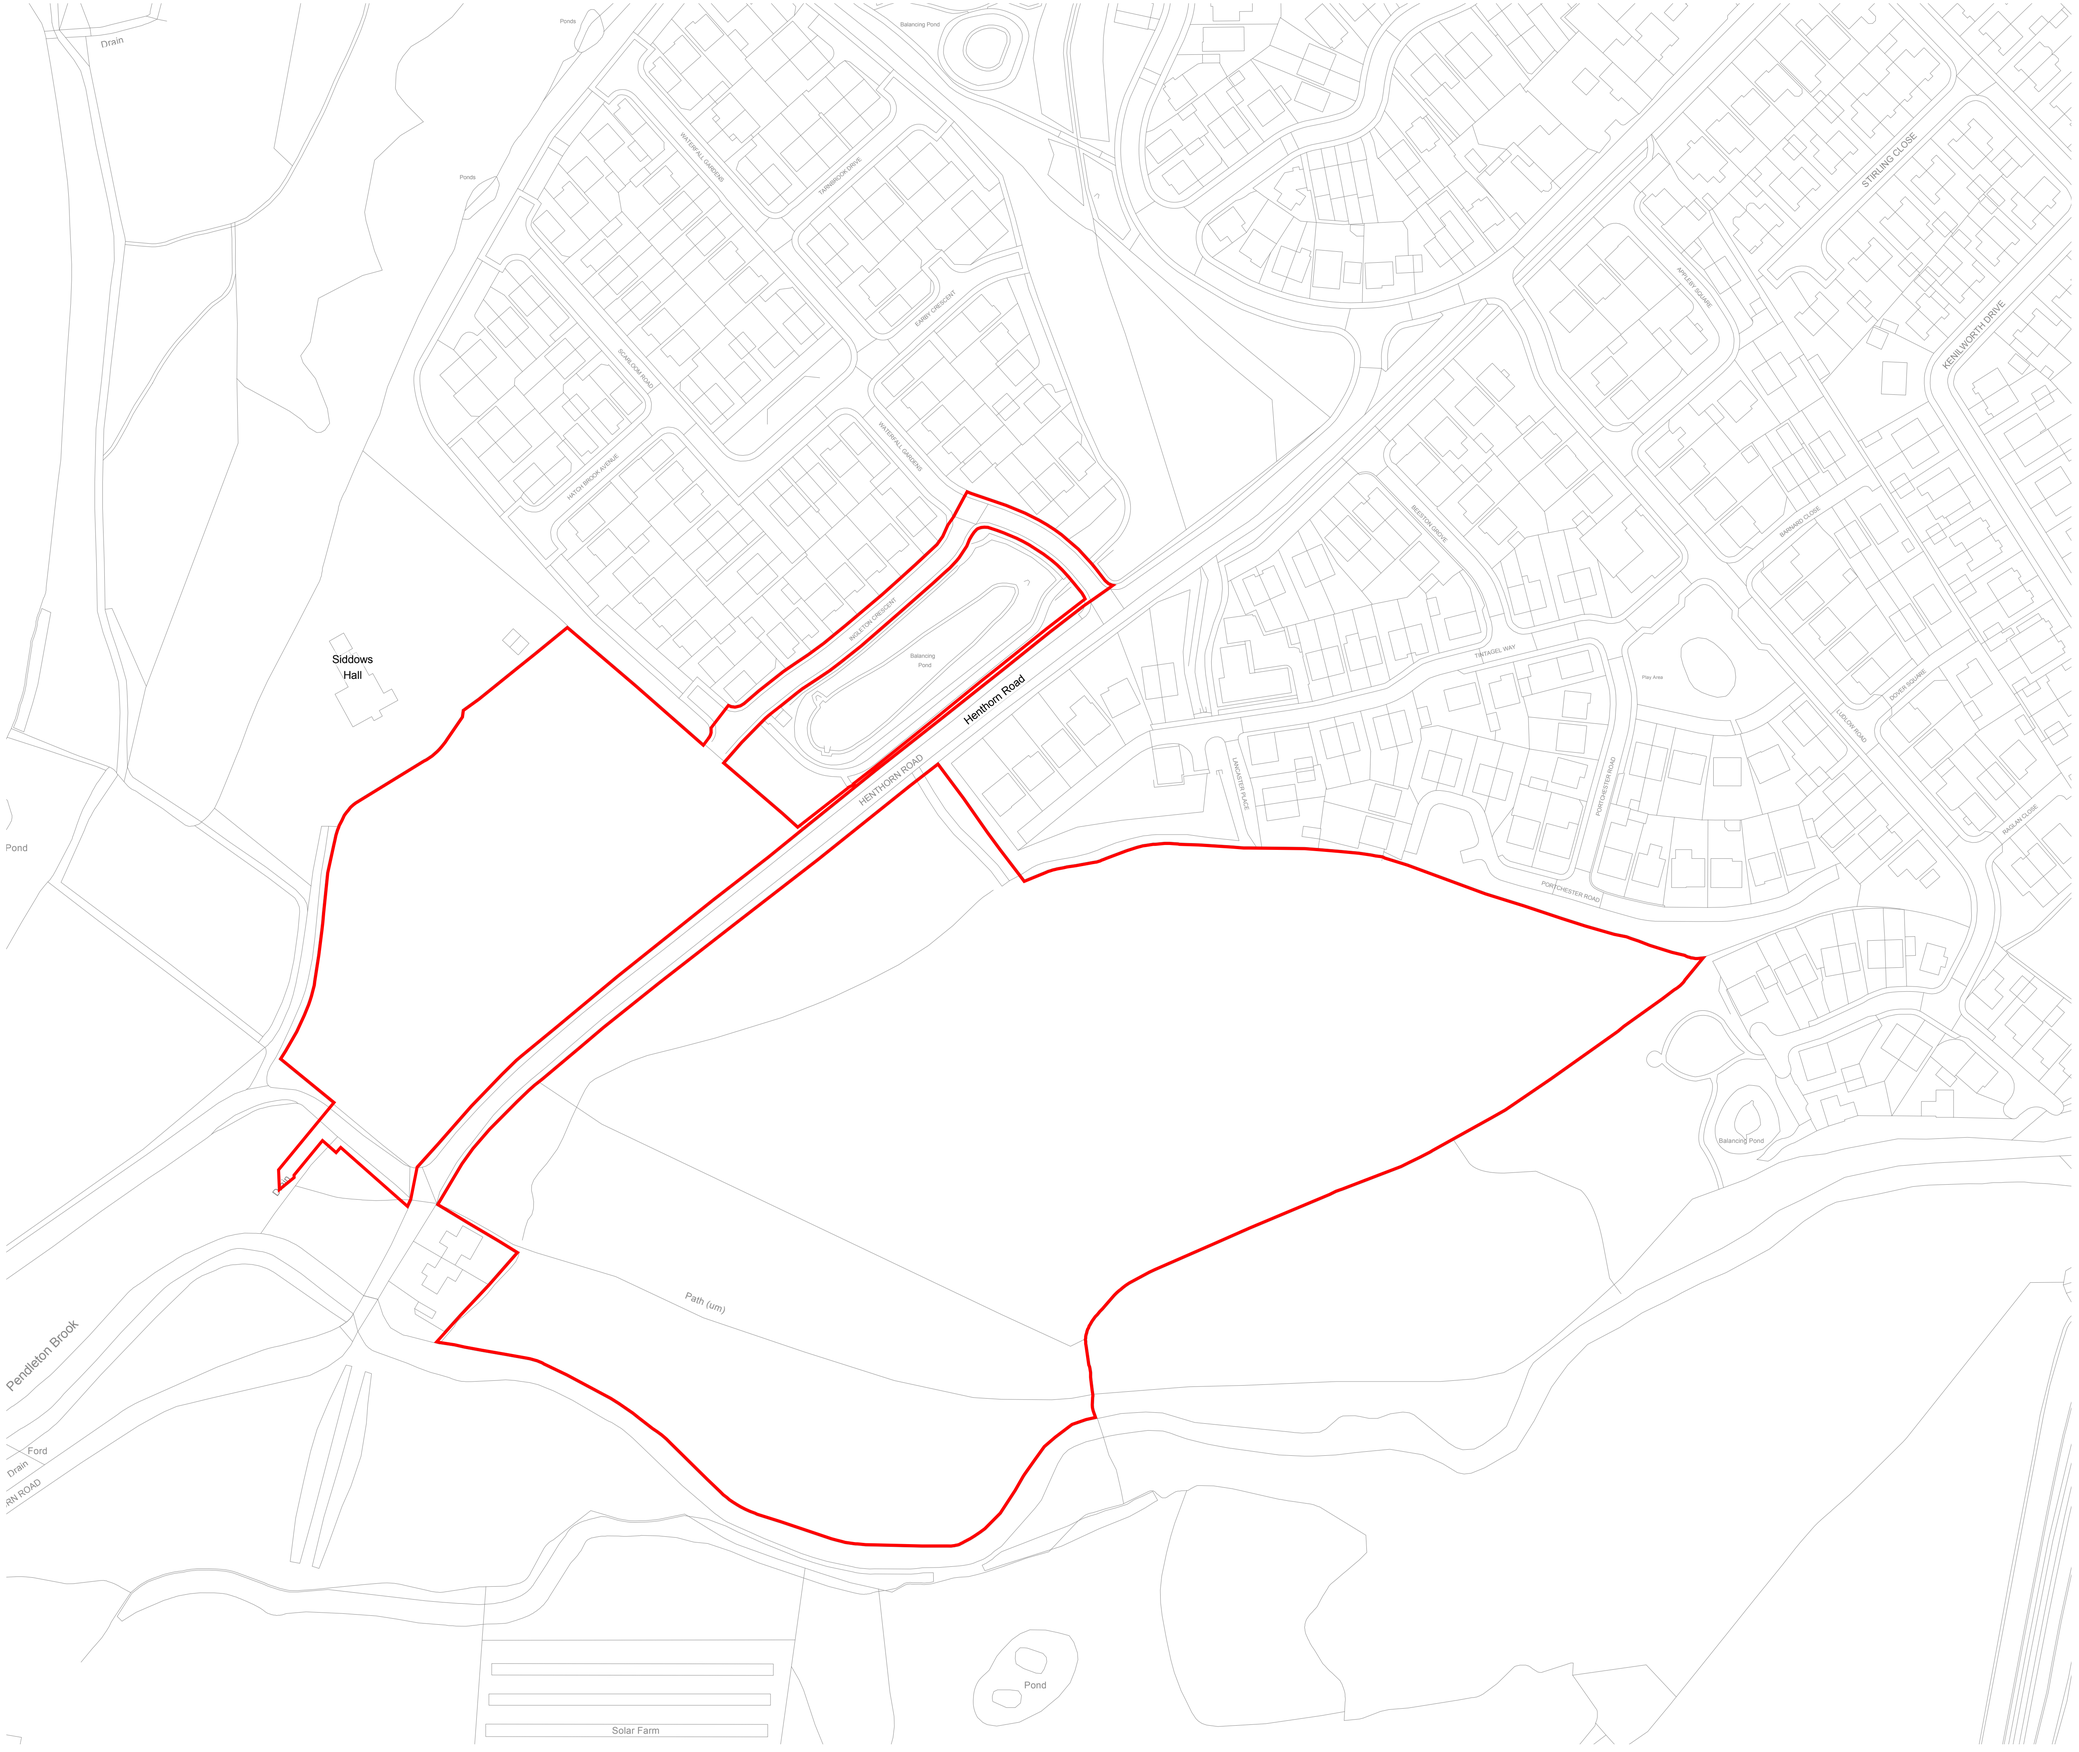



This drawing is the property of FPCR Environment and Design Ltd and is issued on the condition it is not reproduced, retained or disclosed to any unauthorised person, either wholly or in part without written consent of FPCR Environment and Design Ltd.

**Copyright Statement**
The following copyright should accompany this product any time it is used.
© Crown Copyright and database rights 2025. OS AC0000852951

N

0 25 50 75m

## Key

Site Boundary **7.17ha**

| rev | date | description | drn / chk |
|---|---|---|---|
| P03 | 03/12/25 | Amended to include hedgerow removal on Miller Homes land. | JED ANK |
| P02 | 03/12/25 | Amended for surface water outfall route. | JED ANK |
| P01 | 20/10/25 | First Issue | JED OFD |

client
**Gladman Developments Ltd.**

project
**Land off Henthorn Road, Clitheroe**

title
**Site Location Plan**

scale
1:1000 @ A1

number
9053-FPCR-XX-XX-DR-L-0002

status
S3

rev
P03

FPCR | environment & design

K:\9000\9053\LANDS\Plans\9053 Framework v12.vwx