


# EXISTING AND PROPOSED SITE SECTION

Beacon Fell View Holiday Park, 110 Higher Road, Longridge, PR3 2TF

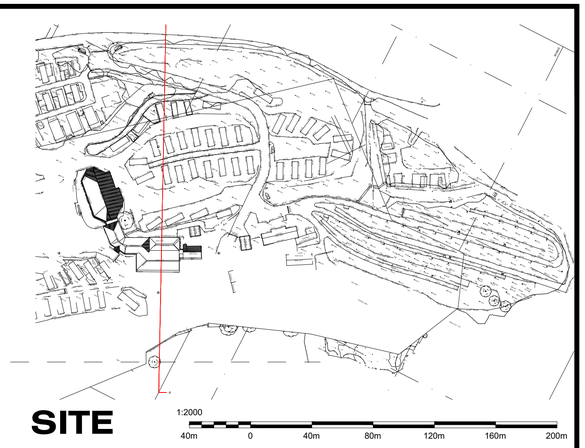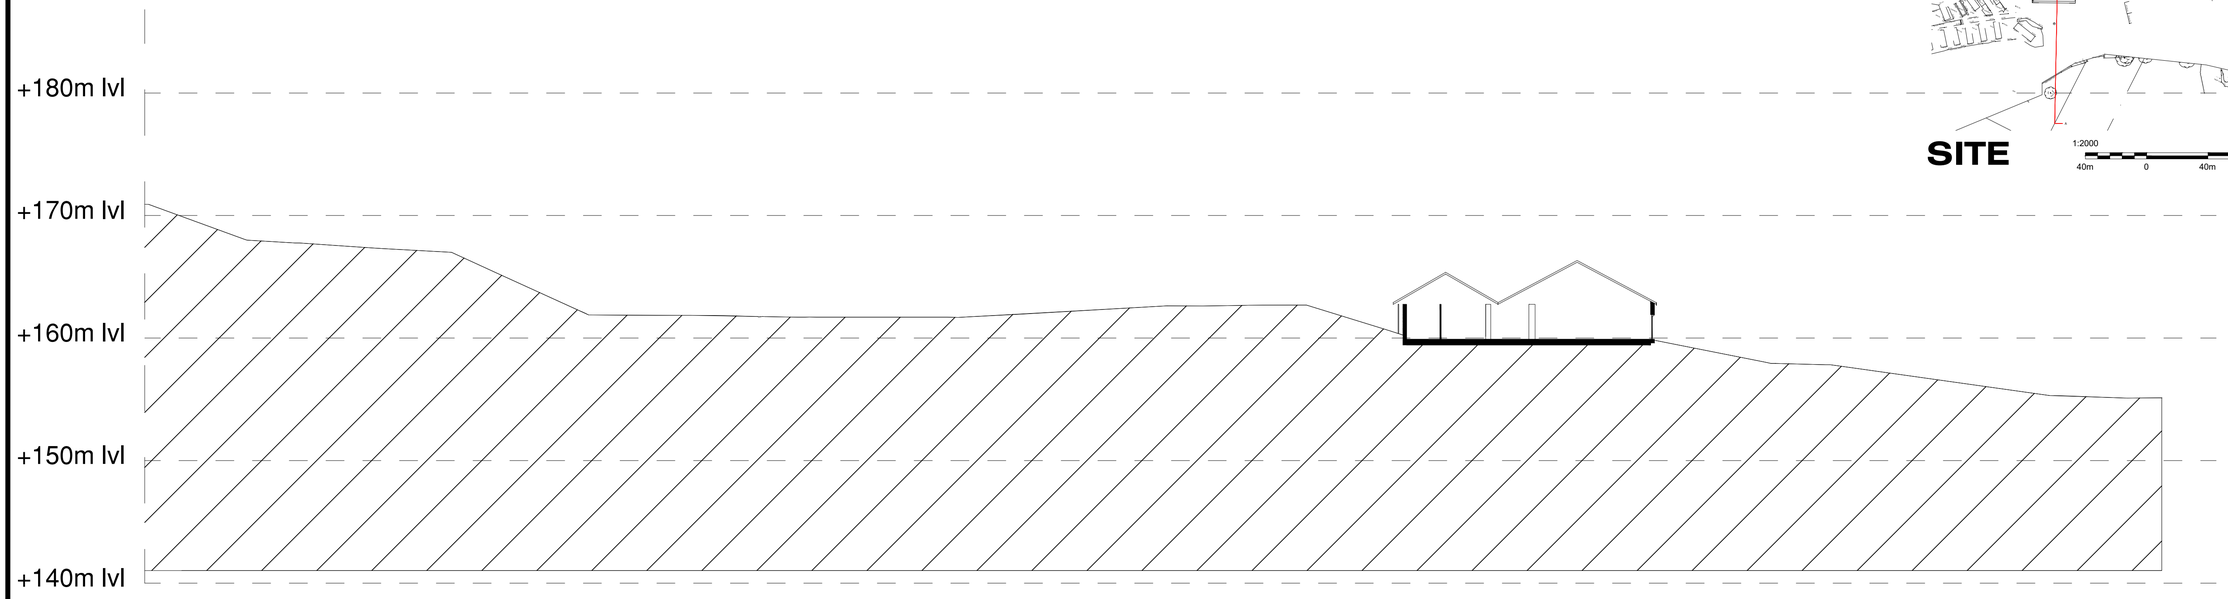


## EXISTING SITE SECTION

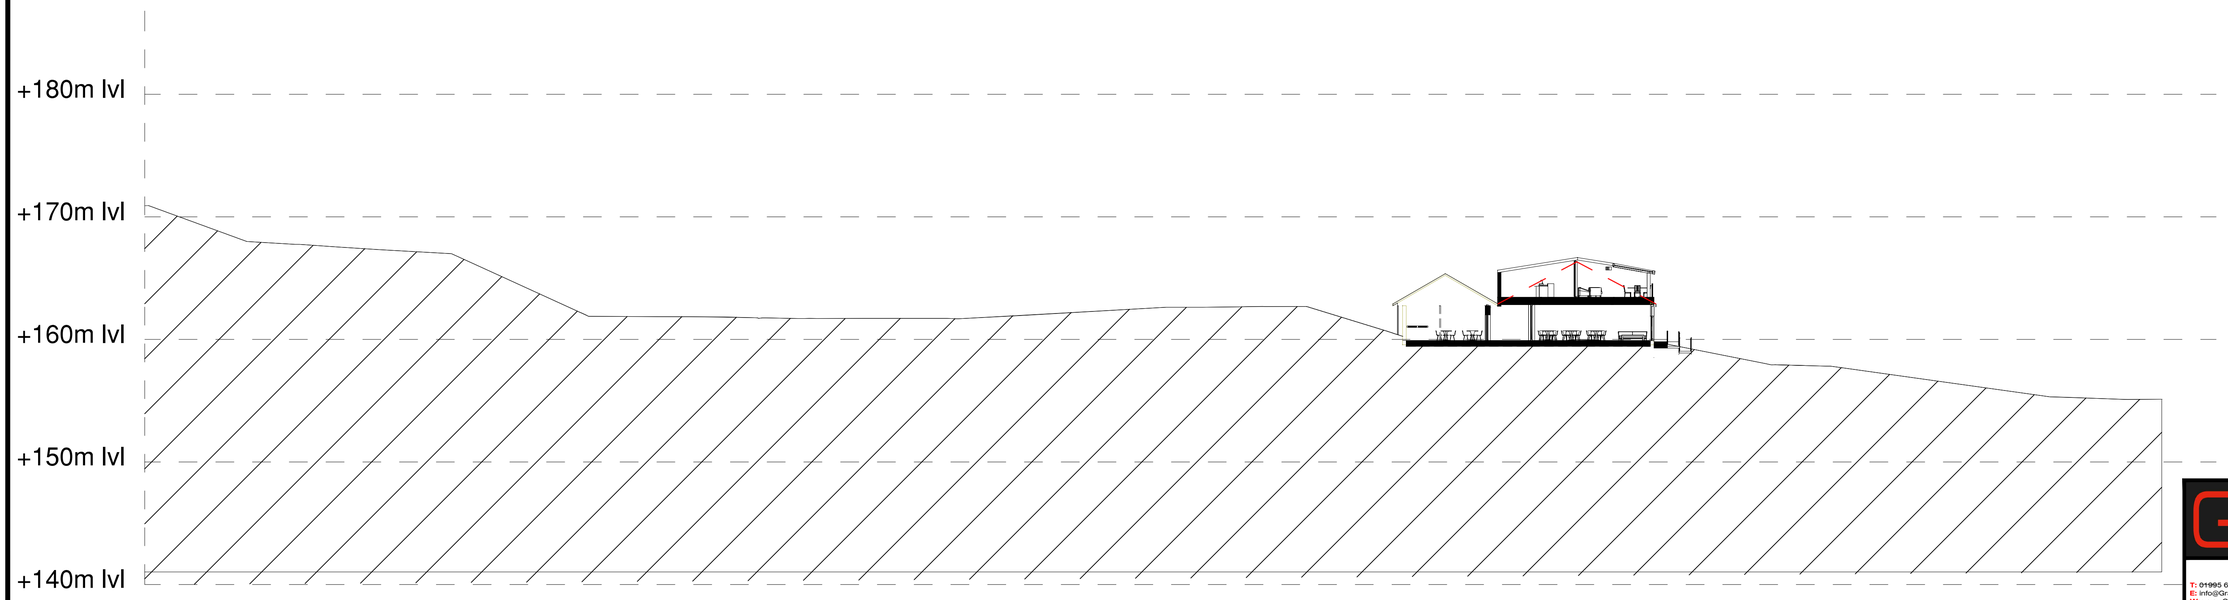


EXISTING ROOF LINE

## PROPOSED SITE SECTION

1:250
5m 0 5m 10m 15m 20m 25m

GA planning • architecture • design ASSOCIATES
2 CROSTON VILLA
HIGH STREET
GARSTANG
PRESTON
PR3 1EA
T: 01995 604514
E: info@GrahamAnthonyAssociates.com
W: www.GrahamAnthonyAssociates.com

CLIENT: HILL
DWG STATUS: PLANNING PURPOSES ONLY

DRAWING TITLE / PROJECT:
**EXISTING AND PROPOSED SITE SECTION**
Beacon Fell View Holiday Park, 110 Higher Road, Longridge, PR3 2TF

DRAWING No: GA3572-SS-01
SCALE(S): 1:250/2000 (A1)
DATE: JUN 26

ALL DIMENSIONS TO BE CHECKED ON SITE AND ANY DISCREPANCIES TO BE REPORTED TO GRAHAM ANTHONY ASSOCIATES PRIOR TO PROCEEDING WITH ANY WORKS. DO NOT SCALE OFF DRAWING AND REFER TO WRITTEN DIMENSIONS.
THIS DRAWING IS SUBJECT TO COPYRIGHT ©