
EXISTING PARKING PLAN

Beacon Fell View Holiday Park, 110 Higher Road, Longridge, PR3 2TF

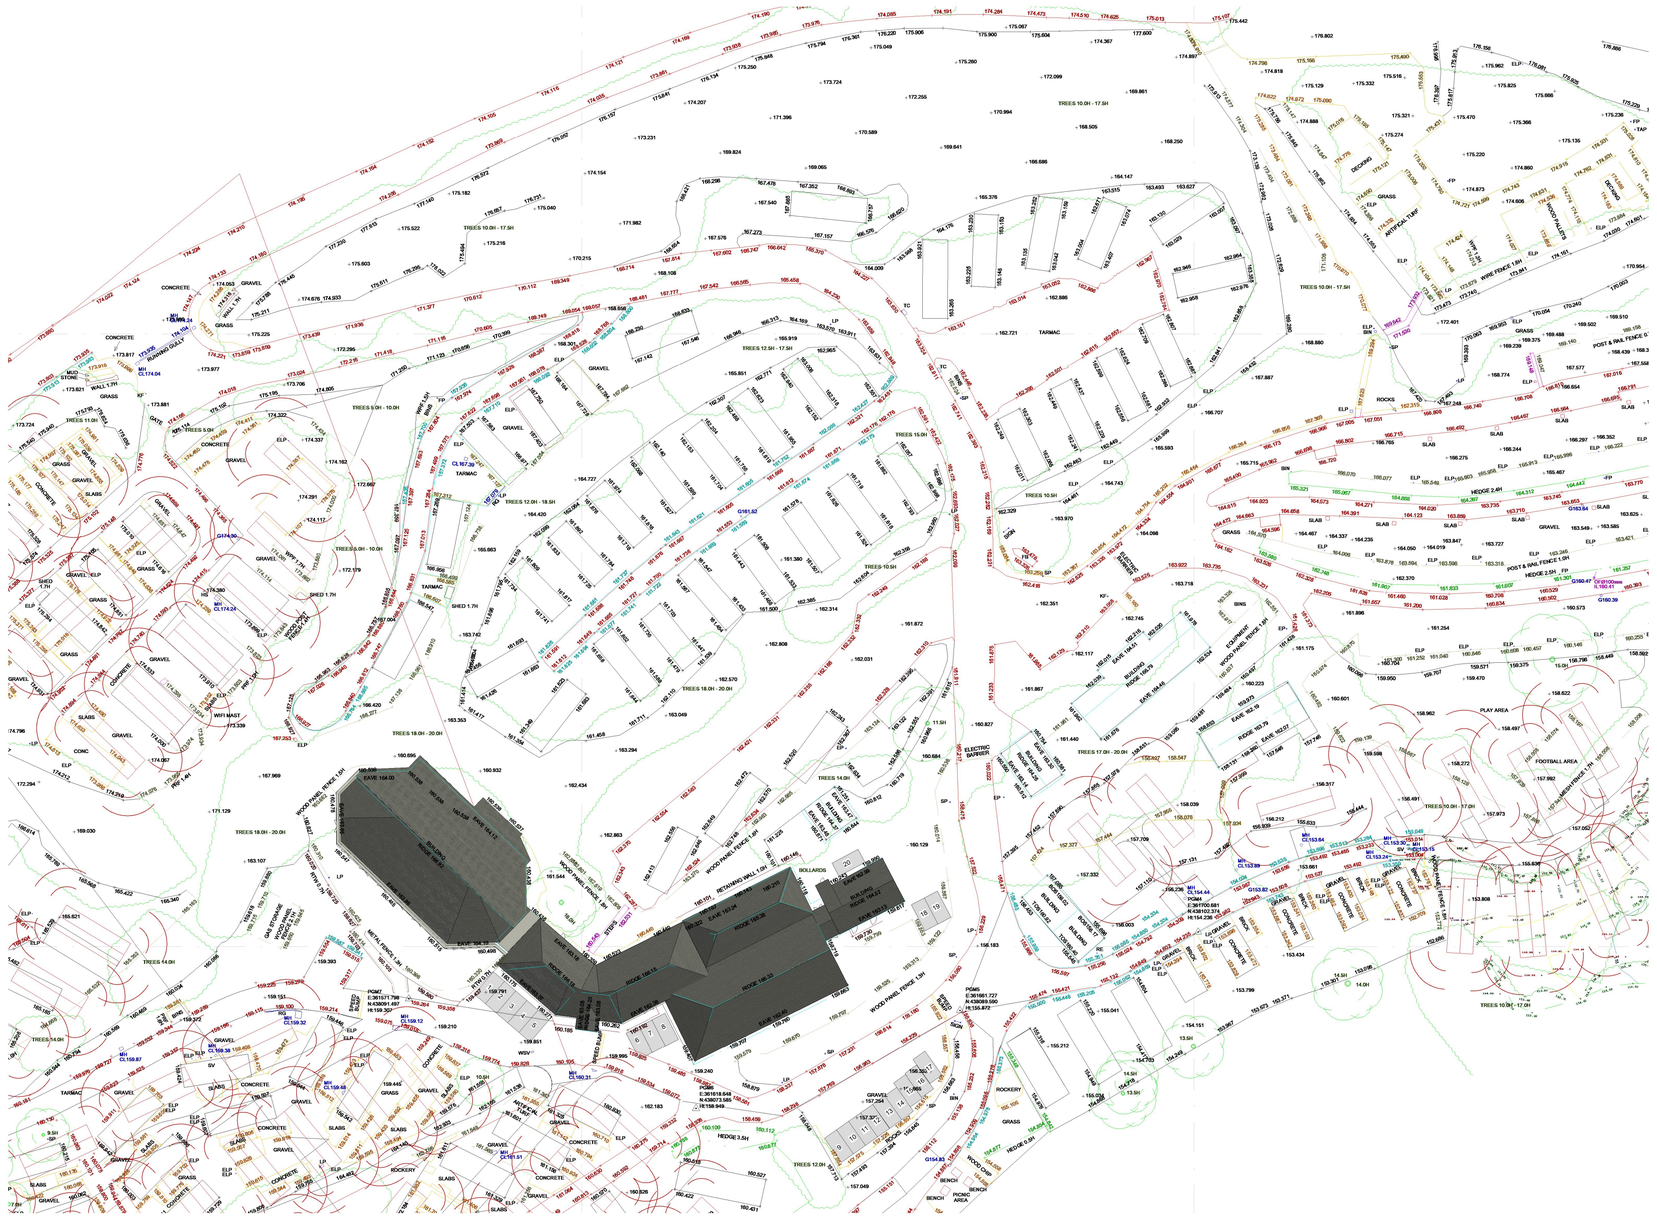

0m 10m 20m 30m 40m 50m

VISUAL SCALE 1:500 @ A1

GA planning • architecture • design ASSOCIATES

2 CROSTON VILLA
HIGH STREET
GARSTANG
PRESTON
PR3 1EA

T: 01995 604514
E: info@GrahamAnthonyAssociates.com
W: www.GrahamAnthonyAssociates.com

CLIENT: MR. TOM HILL

DWG STATUS: SCHEME

DRAWING TITLE / PROJECT

EXISTING PARKING PLAN
Beacon Fell View Holiday Park, 110 Higher Road, Longridge, PR3 2TF

DRAWING No.	SCALE @	DATE
GA3572 - EPP-01	A1/1:500	JUNE 26'

ALL DIMENSIONS TO BE CHECKED ON SITE AND ANY DISCREPANCIES TO BE REPORTED TO GRAHAM ANTHONY ASSOCIATES PRIOR TO PROCEEDING WITH ANY WORKS. DO NOT SCALE OFF DRAWING AND REFER TO WRITTEN DIMENSIONS.
THIS DRAWING IS SUBJECT TO COPYRIGHT ©