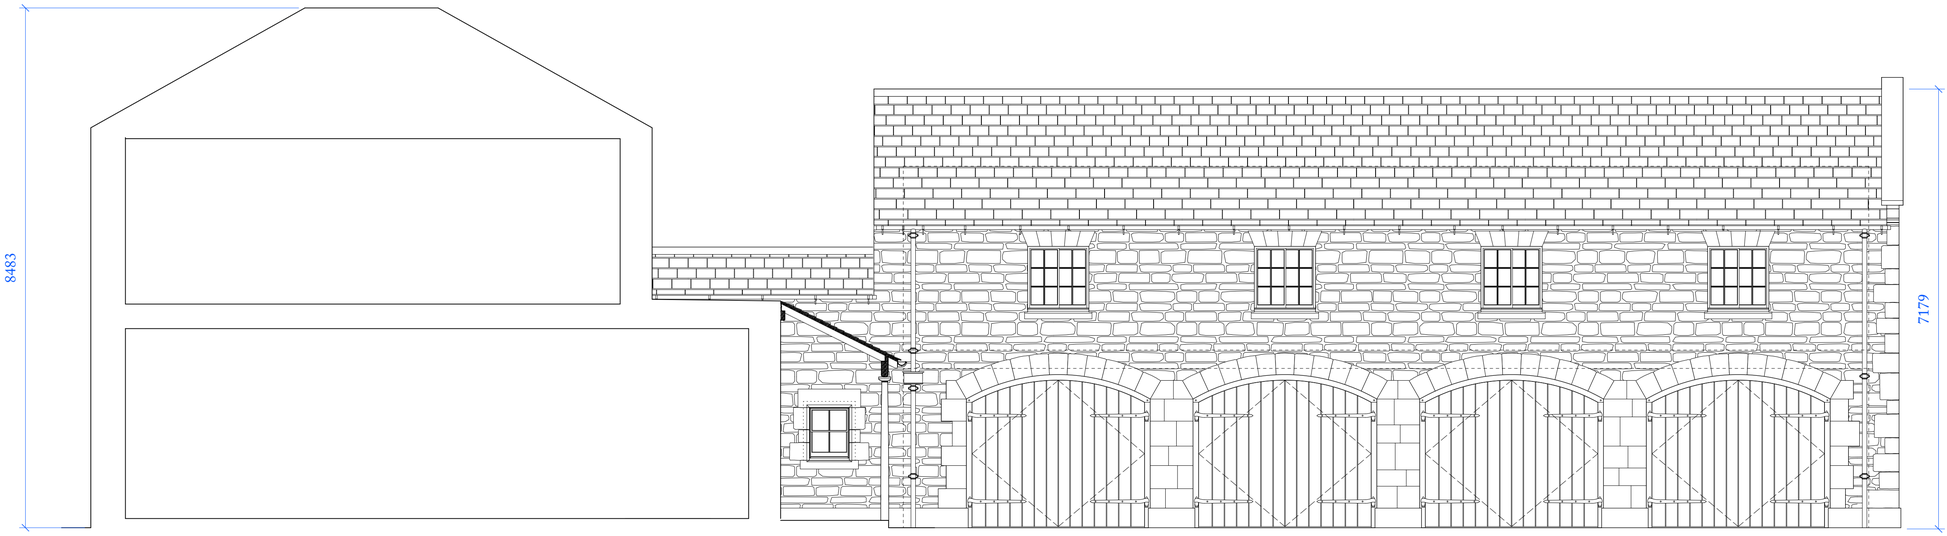


0 1 2 3 4 5 10m

Materials

Walls: Yorkstone rubble with ashlar dressings, pointed with lime mortar.

Roofs: Reclaimed Yorkstone slates with sandstone hips and ridges.

Timber Windows & Doors: Painted timber.

Steel Doors: Crittal-style steel doors where noted on elevations, with oak subframe.

Garage Doors: Oak

REV. NO	AMENDMENT	DATE
P2	ISSUED FOR SECTION 73	Oct 2026
P1	Issued for Planning	13.05.2026

Ben Pentreath
1-4 Lamp Office Court
Lambs Conduit Street
London WC1N 3NF
T +44 (0) 20 7430 2424
benpentreath.com

PROJECT: HAWTHORN, RIMINGTON

TITLE: PROPOSED EAST SECTION

DRAWING NO:	HWTN-A-205	REV. NO:	P2
SCALE:	1:50 @ A1 1:100 @ A3	DRAWN BY:	SC
DATE:	09.07.2025	CHECKED BY:	RC

To be read in conjunction with all relevant architectural, services and structural engineers' drawings and specifications. Ensure you have the latest revision of this drawing.
Errors or omissions are to be reported immediately. Do not scale from this drawing.
All designs © Ben Pentreath Ltd 2025. Not to be reproduced without permission.