
Location Plan

Site Address: **7, Chapel Rise, Billington, BB7 9TU**

PlanningPortal

Date Produced: **19-Oct-2026**

Scale: **1:1250 @A3**

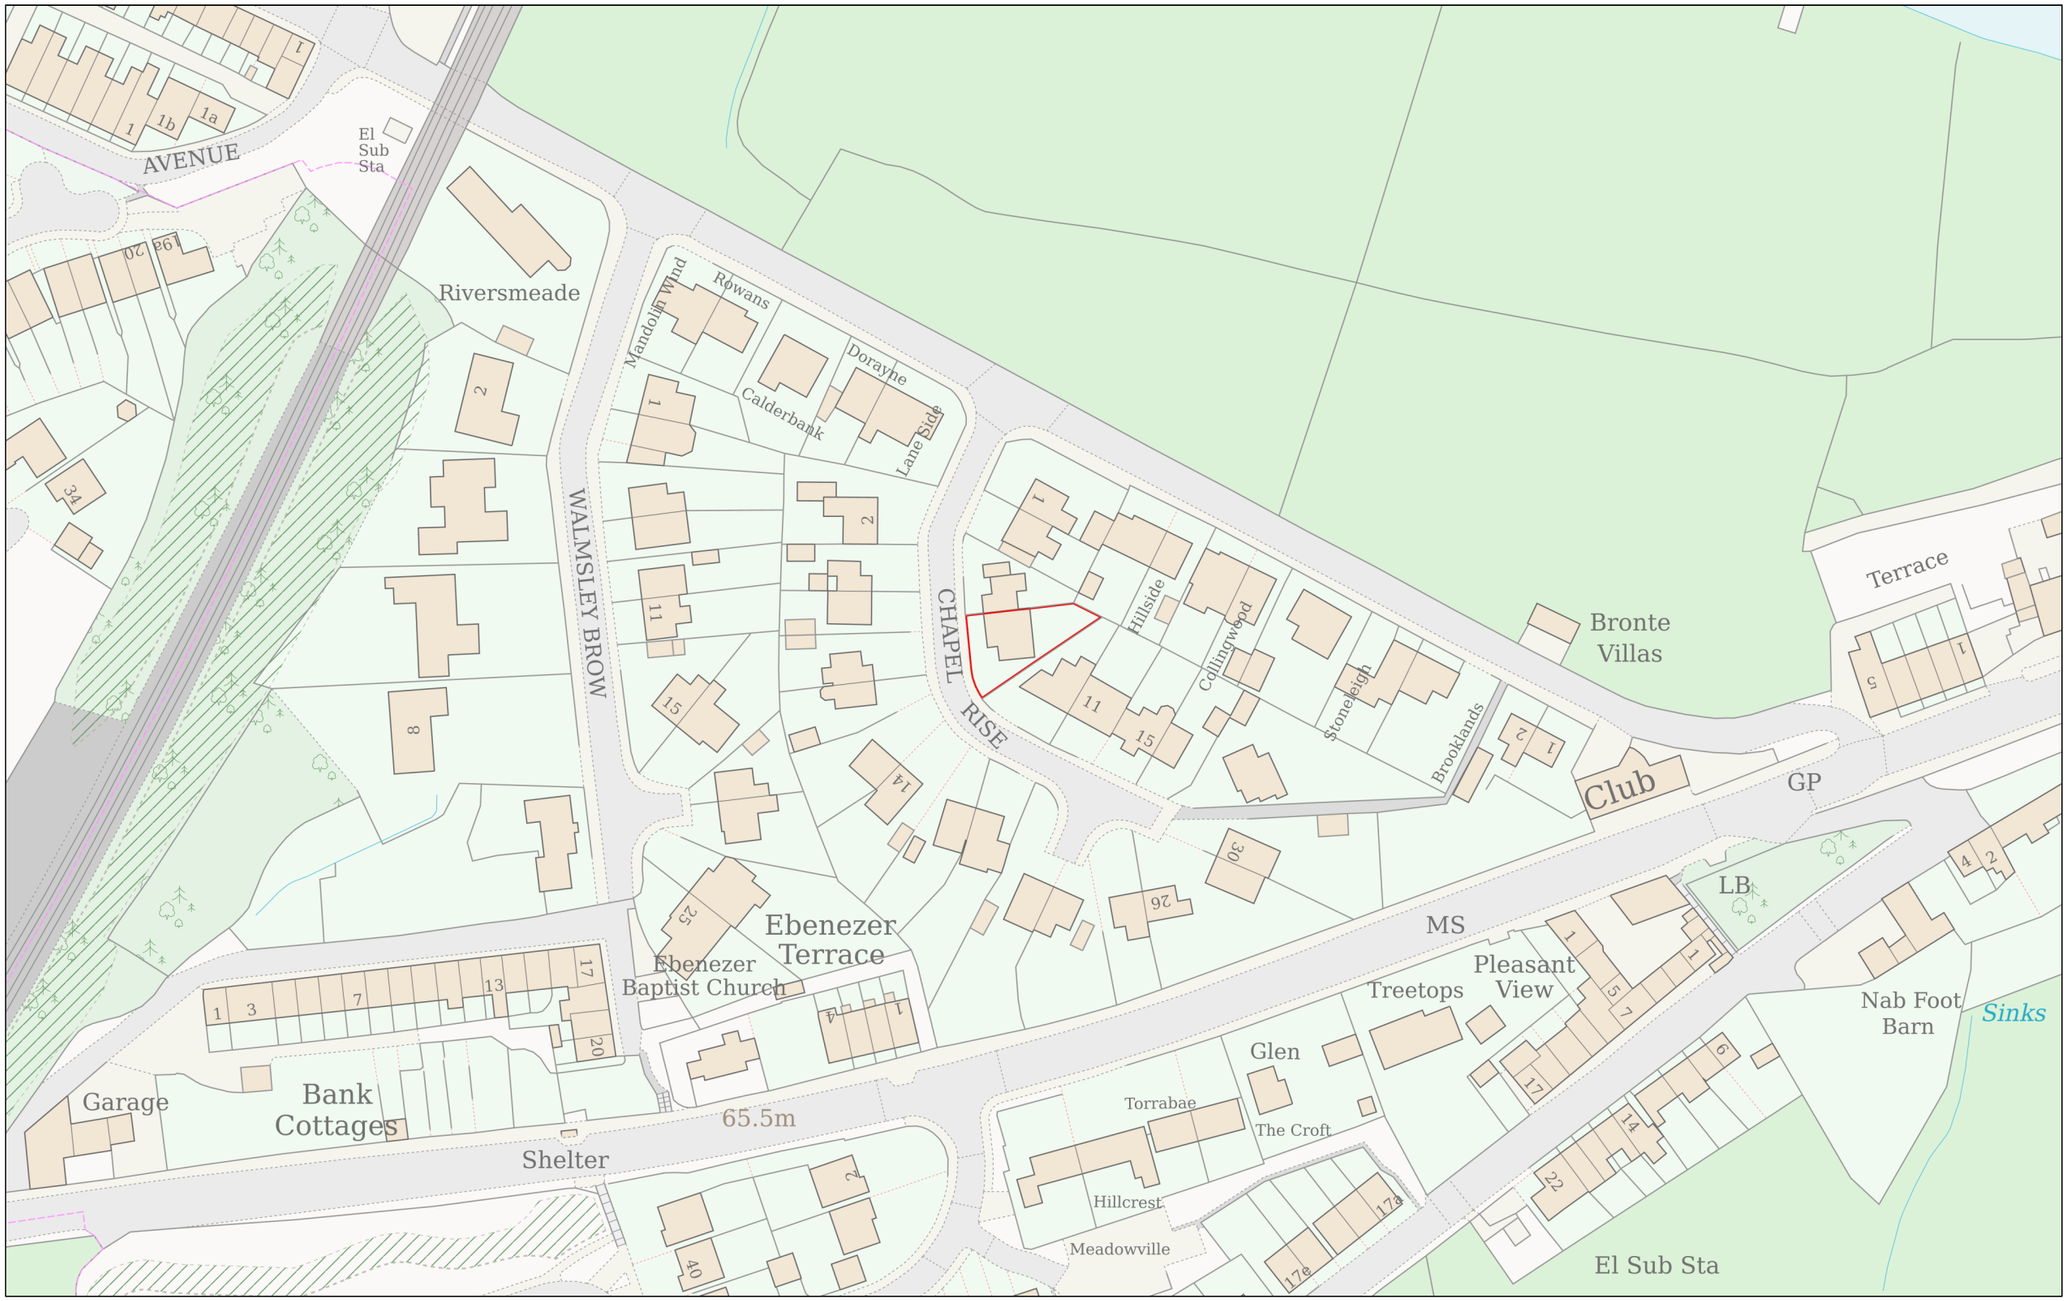

Planning Portal Reference: **PP-15303182v1**

0 50

Metres

Powered By TerraQuest

© Crown copyright and database rights 2026 OS 100042766