

This drawing is to be read in conjunction with all relevant Architect, consultants' and specialists' drawings and specifications. The Architect is to be notified of any discrepancies before proceeding. Do not scale from this drawing. All dimensions and levels are to be checked on site. This drawing is subject to copyright. All work carried out before Planning and Building Permission has been granted is at the contractor/clients risk.

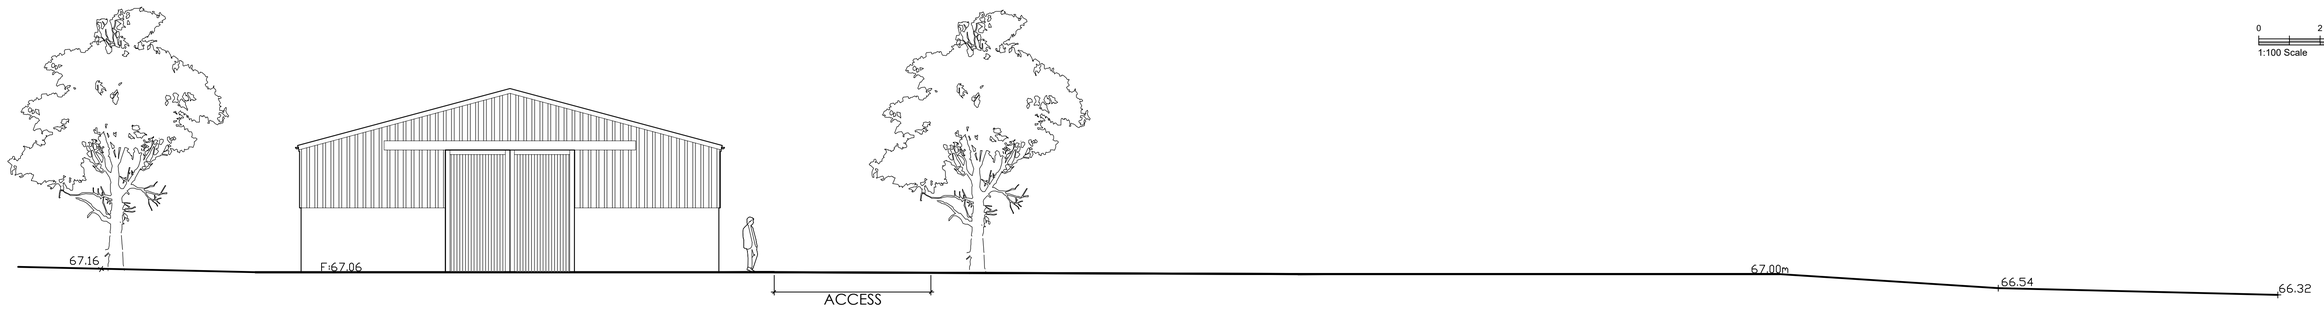

EXISTING SITE SECTION
Scale 1:100

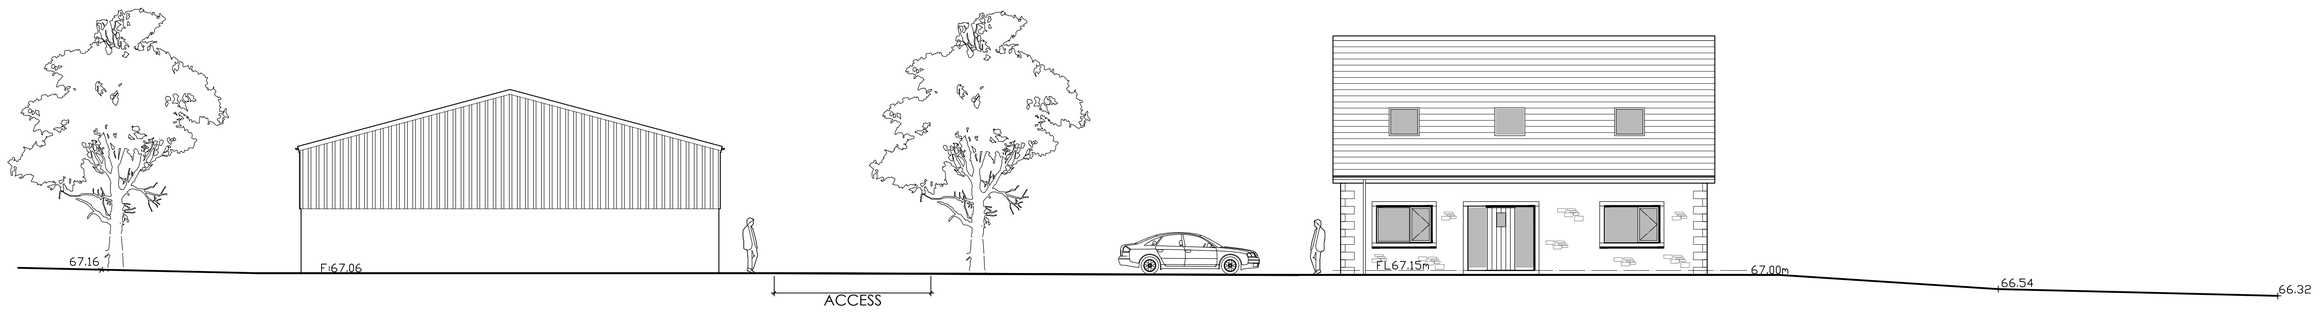

PROPOSED SITE SECTION
Scale 1:100

Rev B: Updated dwelling following re-design. 03.08.2026 CH
Rev A: Updated scheme proposal. 30.06.2026 CH

Client
Miss A. Vines

Job Title
Lowerfold Stables
Northcote Road
Langho
BB6 8BE

Drawing Title
Existing and Proposed Site Section

Scale	Date	Drawn
1:100 @A1	April 2026	Craig Harrison

SUNDERLAND PEACOCK ARCHITECTS
SUNDERLAND PEACOCK & ASSOCIATES LTD.
HAZELMERE, PIMLICO ROAD, CLITHEROE
LANCASHIRE, BB7 2AG
T 01200 423178 F 01200 427328
E info@sunderlandpeacock.com
www.sunderlandpeacock.com

6925 - P06B