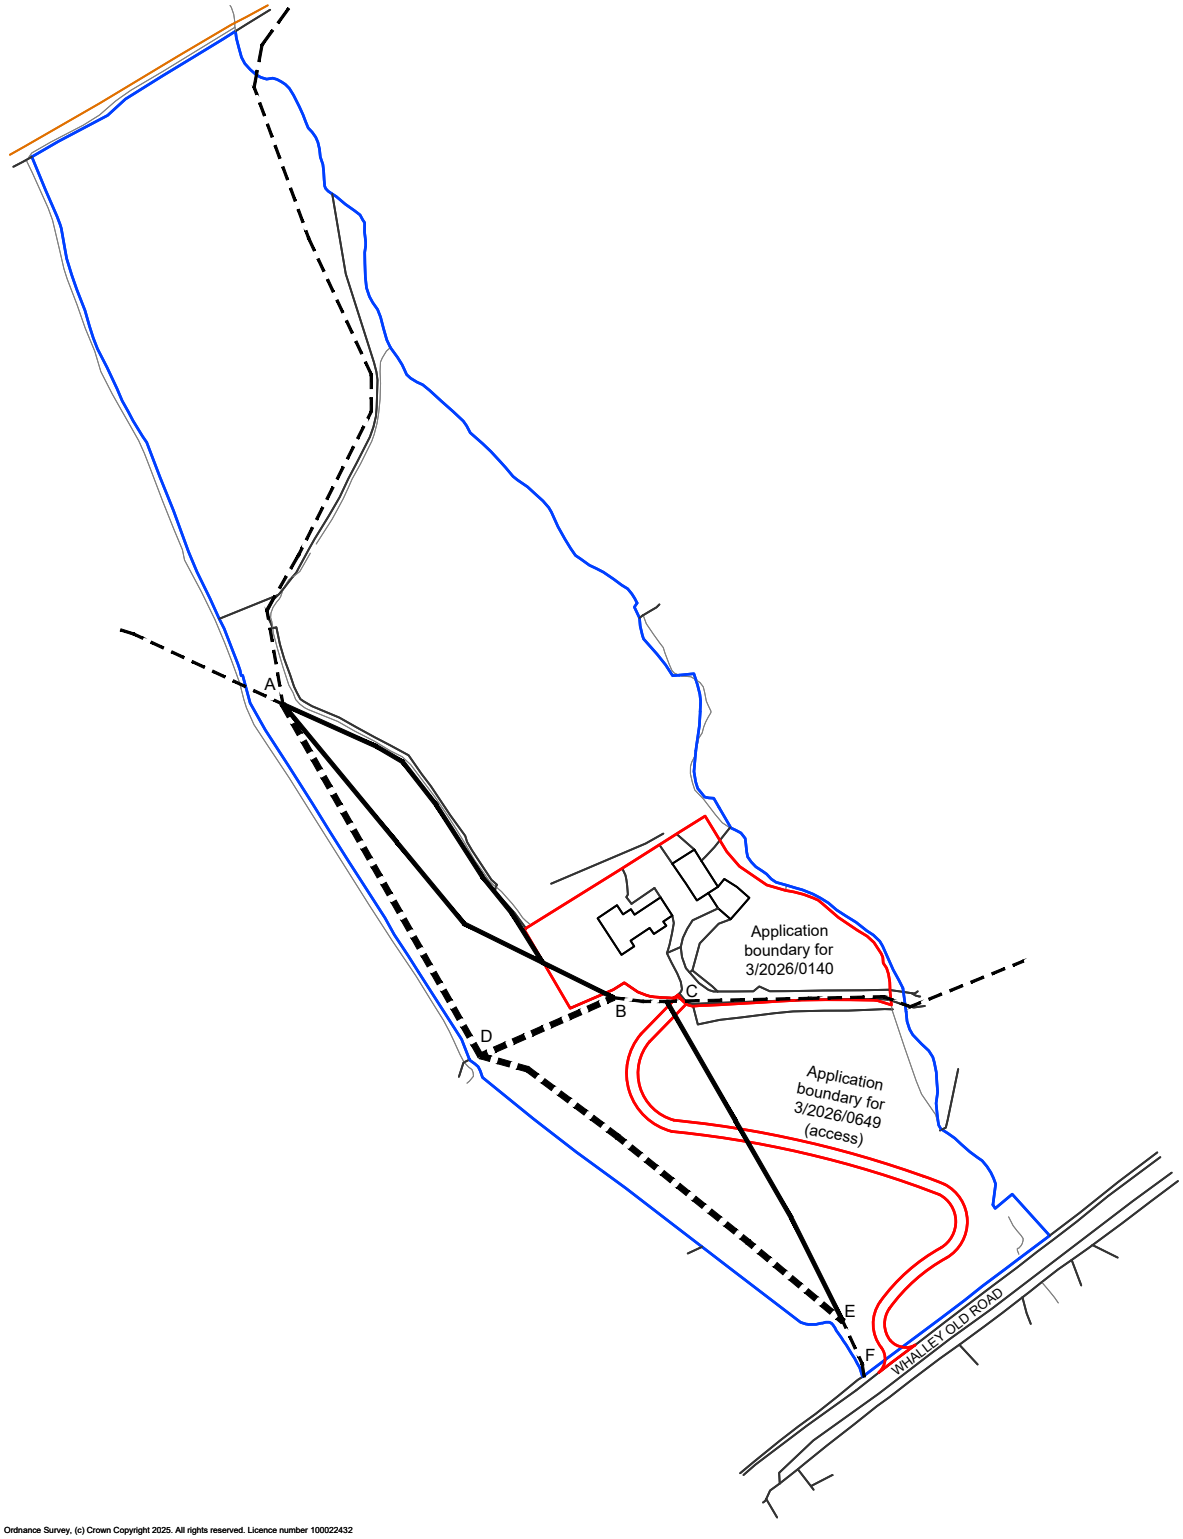


Ordnance Survey, (c) Crown Copyright 2025. All rights reserved. Licence number 100022432

N

Key

- Application Boundary
- Land also owned by Applicant
- Unaffected path
- Length of diverted path
- Length of path to be closed
- D Existing pedestrian gate
- C Existing field gate
- F Existing pedestrian gate

Project Name

Rose Hill Farm
BB7 9JF

Location Plan
01

Rev --

Project No. 219.25

Stage PROW Submission

Scale 1:2500 @ A4

Date September 2026

Drawn RP