
EXISTING FLOOR PLAN

Workshop and store adjoining; footprint shown from recorded measurements.

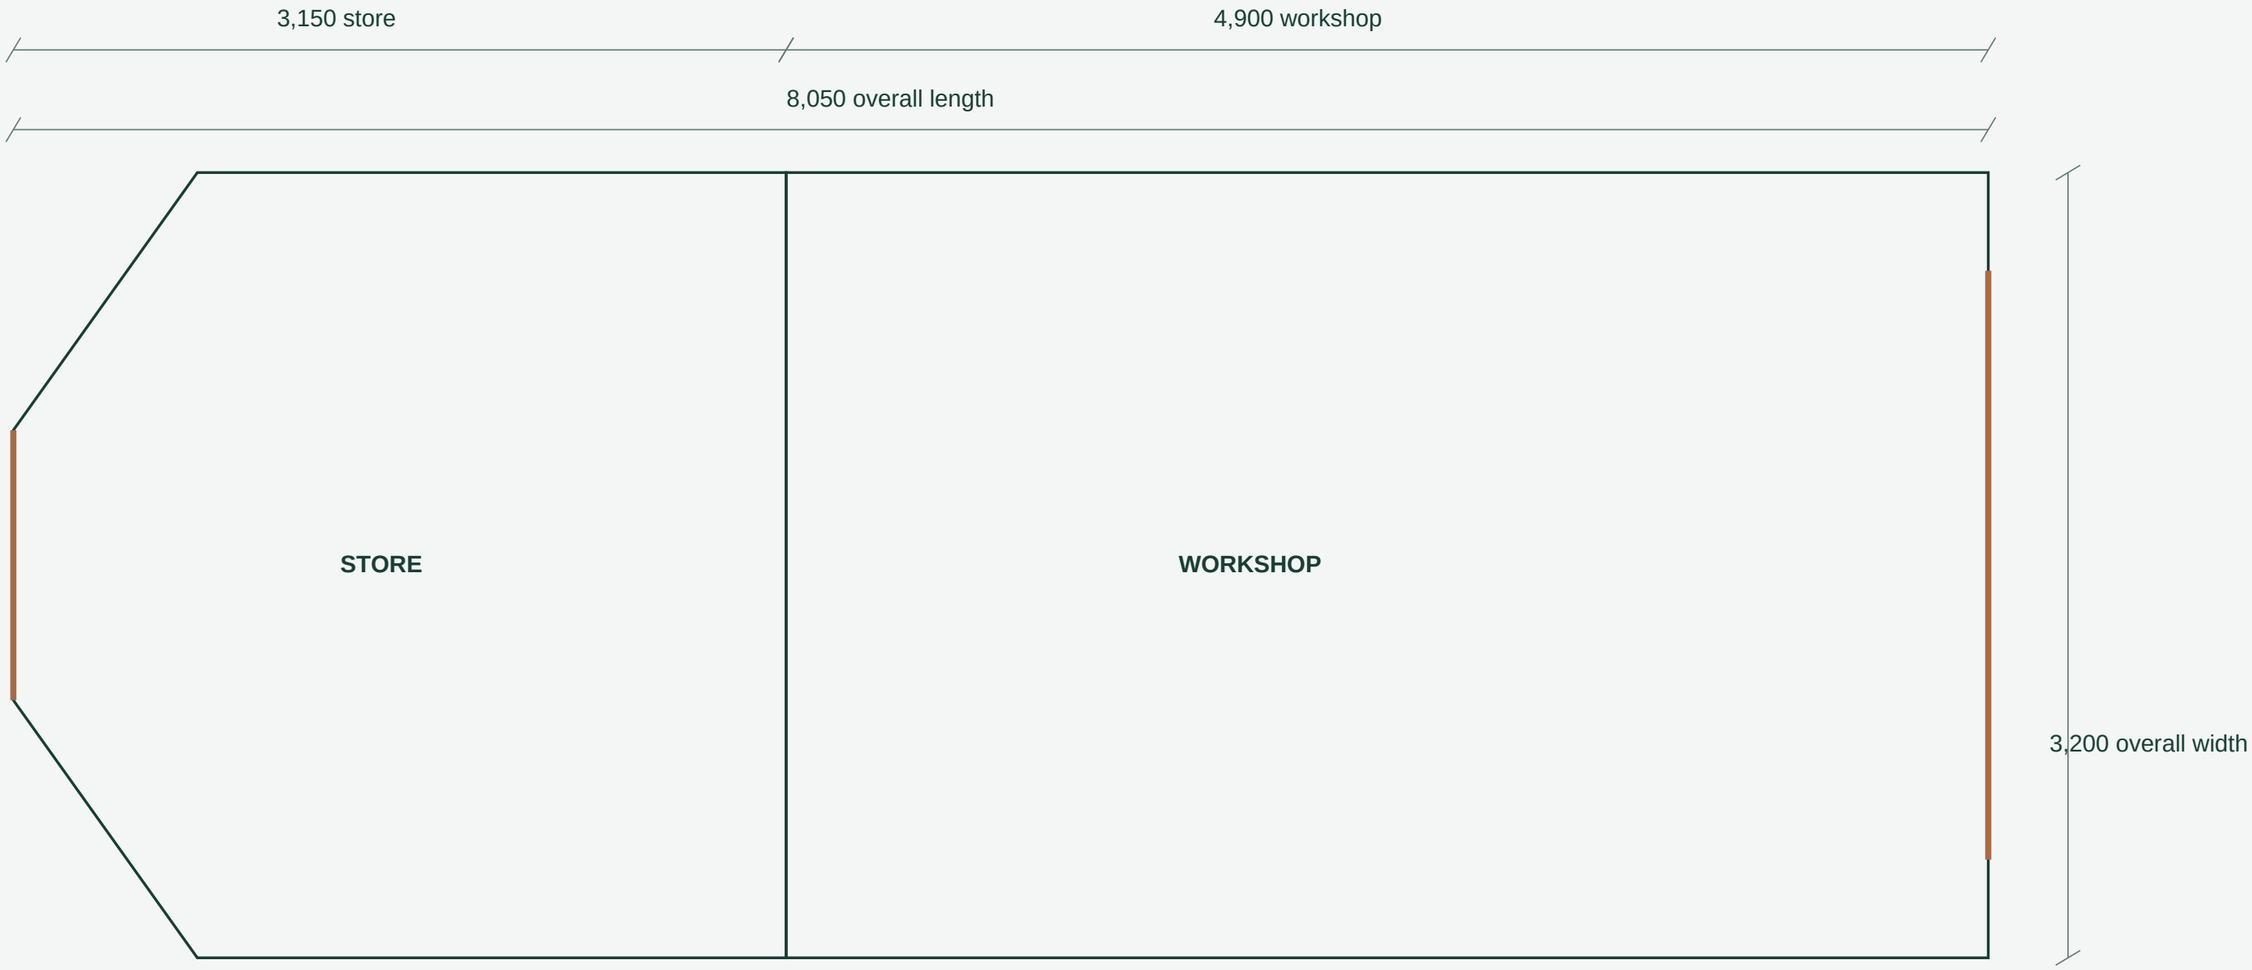

STORE FRONT: single 1,100mm door occupies the entire flat chamfered end.

Door end is 1,100mm wide, with 1,050mm returns and c.750mm chamfer depth.

WORKSHOP END: central 2,400mm-wide double-door opening.

SCALE BAR | 1:25

0 1m 2m

Existing building; owner-measured, dimensions approximate.